TERRAIN	LOW SWAMPS																	
OWNERSHIP & R/W No.	STATE OF WISCONSIN 257-09-29		P. SCZPKA 257-09-30		OWENS-ILLINOIS GLASS COMPANY 257-09-31		LANGLADE COUNTY 257-09-32		STATE OF WISCONSIN 257-09-33		LANGLADE COUNTY 257-09-34 & 35		GEORGIA I. DICKMAN 257-09-36		LANGLADE COUNTY 257-09-37			
RODS	528+42	479.8	608+58	85.3	622+65	151.5	647+65	240.7	687+37	81.6	700+83	232.9	739+26	177.7	768+58	679.1	880+63	
COUNTY & STATE	LANGLADE COUNTY, WISCONSIN																	

TRAVERSE ANGLES

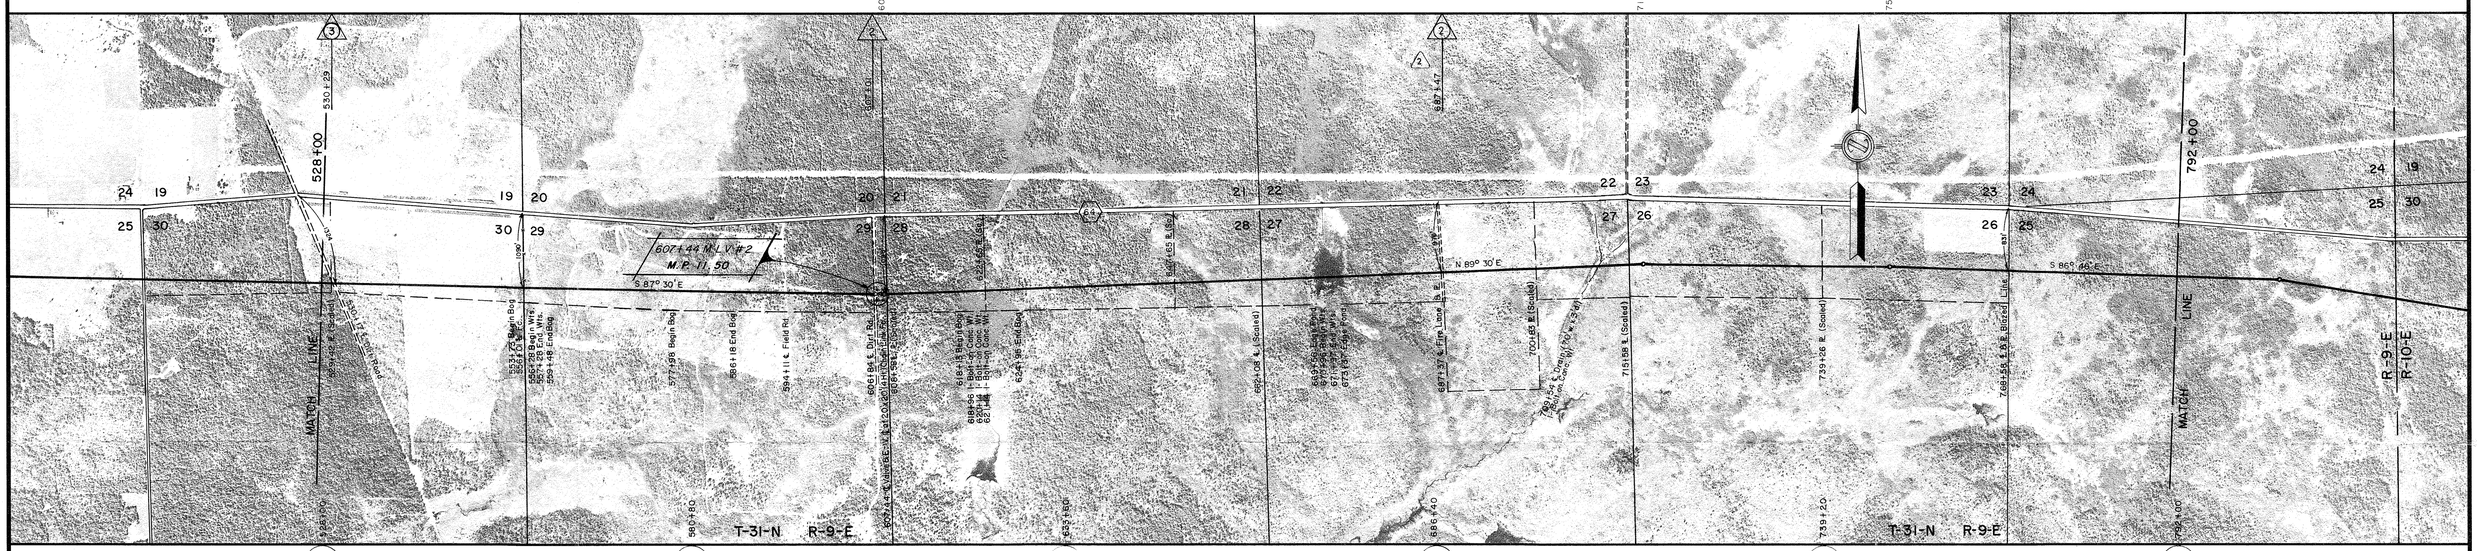

MILE POST: 10 | 11 | 12 | 13 | 14 | 15

COATING — ENAMEL / WRAP / WEIGHTED

Trenton Mummy-Wrap Wax Innercoat & Trenton Mummy-Wrap Mono-Ply Wrapper
30 W & 80 lb. Kraft
2 Conc. Full Wts. 366 lb. 100 Ctrs. (528+28 – 557+28)
6,8+96, 622+4, 62,+4 — 366 lb. 366 lb. 366 lb. Conc. Wt. Conc. Wt. Conc. Wt.
2 Conc. Full Wts. 366 lb. 101 Ctrs. (671+98 – 687+37)
709+34 — 366 lb. Conc. Wt.

PIPE — TYPE / CLASS / LINE PIPE / CASING / VENT

528+00 — A — I — 7,934 J-Rep
608+34 — C — I — 20 J-Rep.
608+54
687+37 — A — I — 18,446 J-Rep
792+00

PIPE DATA
J-I: 6 5/8" O.D. x .250" WT. Gr. B.
J-II: 6 5/8" O.D. x .280" WT. Gr. B.

LEGEND

- U.S. HIGHWAY
- STATE HIGHWAY
- MILE POST
- TEST LEAD — 1 WIRE
- TEST LEAD — 2 WIRE
- TEST LEAD — 3 WIRE
- TEST LEAD — 4 WIRE
- TEST LEAD — FOREIGN LINE
- TEST LEAD — 3 WIRE (CALIBRATED)
- TEST LEAD — 4 WIRE (CALIBRATED)

ROAD & RAILROAD CROSSING TYPICAL

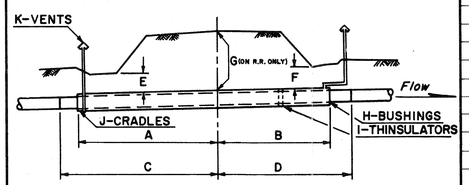

ROAD & RAILROAD CROSSING DATA

DETAIL Nº	℄ STATION	A	B	C	D	E	F	G	H	I	J	K	CASING

SUMMARY OF MATERIAL

DESCRIPTION	TOTAL
6-5/8" O.D. x .250" W.T. Line Pipe	26,380'
6-5/8" O.D. x .280" W.T. Line Pipe	20
Trenton Mummy-Wrap Wax Innercoat	6,556 lbs
Trenton Mummy-Wrap Mono-Ply Wrapper	5,764 sq. yds.
Kraft Paper, 80 lb.	2,510 sq. yds
30 W Intermediate Outerwrap, Trenton	1,510 sq. yds
Cathodic Protection Test Lead Installations	5
River Weights, 366 lb. Concrete, Full Wts.	8
Main Line Valve Assembly	1

RECORD # 40126
LANGLADE COUNTY SURVEYORS OFFICE
DATE FILED: 6-24-93 BY: SJF

THIS MAP IS ISSUED FOR
- GENERAL INFORMATION ONLY -
PIPE LINE LOCATIONS ARE APPROXIMATE AND ARE NOT GUARANTEED.
BEFORE STARTING ANY WORK THAT MIGHT INVOLVE THE PIPELINES YOU MUST CONTACT
MR. M. D. MAXSON PHONE 547-5528
LOC. WAUKESHA
FOR PRECISE LOCATION OF FACILITIES.
MAP REFLECTS NO CONSTRUCTION SUBSEQUENT TO 11-21-72

FIELD NOTE REFERENCE

BK. NO.	PG.	STATION	STATION
188	16	528+42	792+00

REFERENCE DRAWINGS

DETAIL NO.	DESCRIPTION	DWG. NO.
	Main Line Valve No. 2	P-A-33
	Typical Test Lead Installation	C-C-2

NO.	DATE	REVISION	BY	CHK.	APPD.
2	11-21-72	Rev. Test Lead Was 3 Wire 687+47	H.C.	RH	KK
1	6-25-60	Added Chain Link Fence around M.L.V. 12-31-60	R.R.	/	/

Ford, Bacon & Davis Construction Corporation
ACTING AS AGENT FOR
MICHIGAN WISCONSIN PIPE LINE CO.
DETROIT, MICHIGAN

DRAWN BY Wright	DATE 9-12-60	APPROVED BY EEM	DATE 1-25-61
DRAFTING CHK. Burdeaux	DATE 10-12-60	APPROVED BY	
DESIGN CHK.	DATE		
SCALE 1" = 1000'			

6" ANTIGO LATERAL

LANGLADE COUNTY, WISCONSIN

DRAWING NUMBER 257-09-3

SHEET 3 OF 5

FEB 8 1974