RECORD # 10084

LANGLADE COUNTY SURVEYORS OFFICE

DATE FILED: 6/8/93 BY: DT.

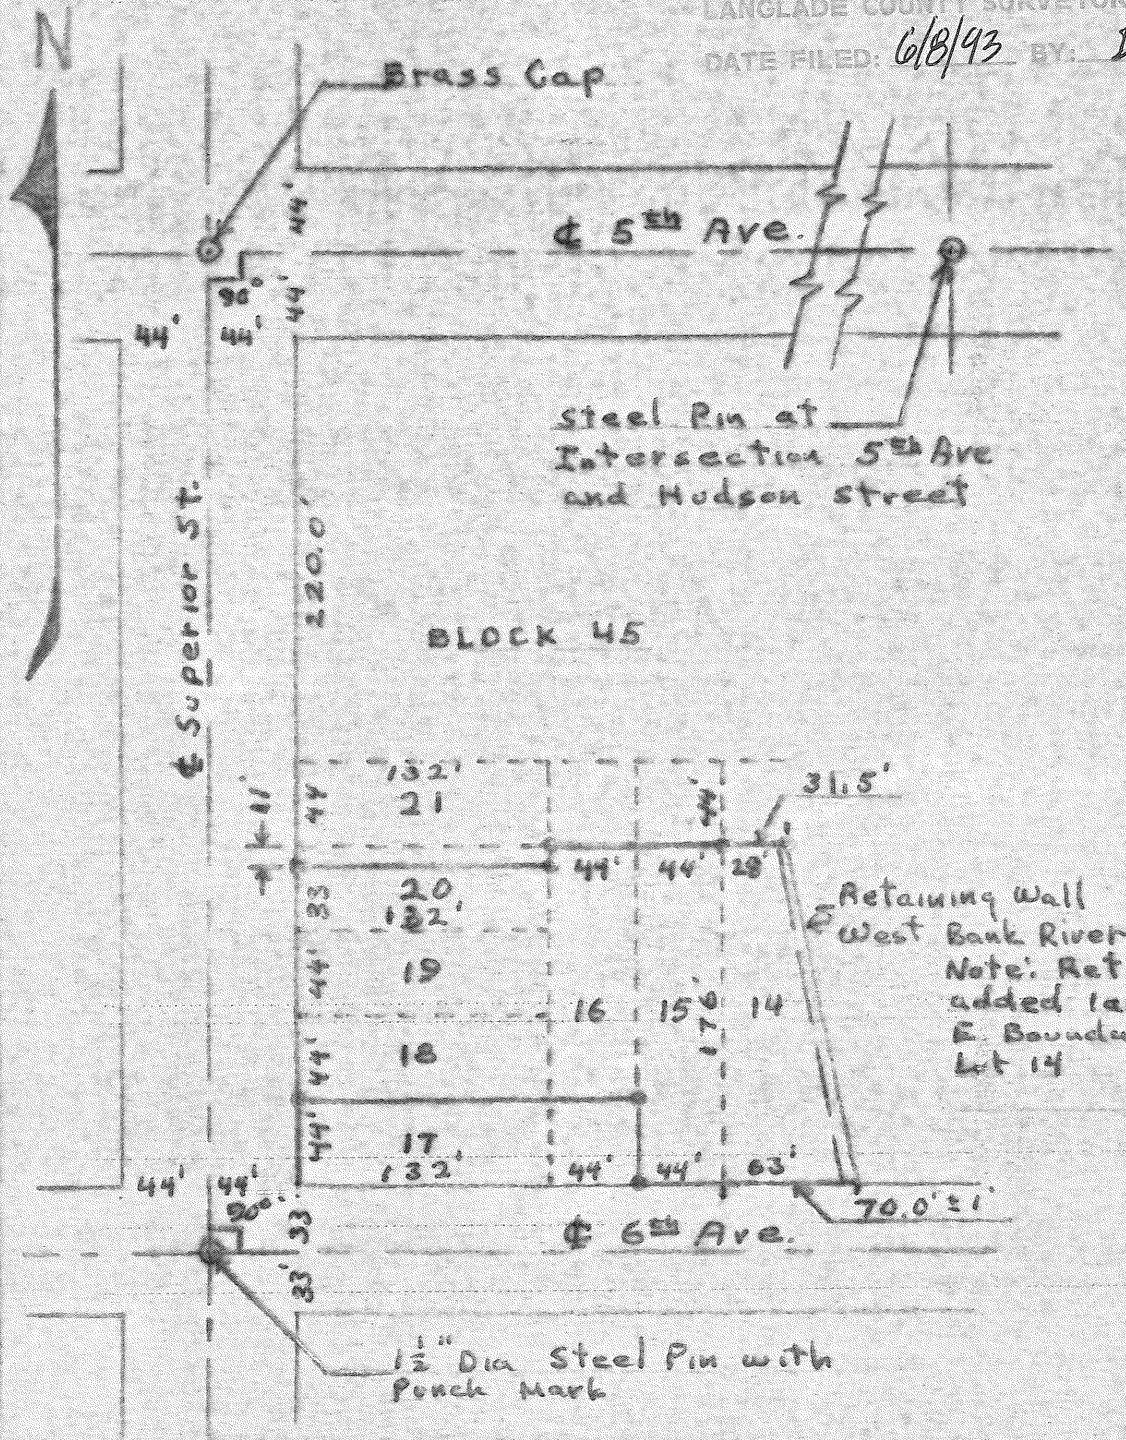

Plat of Survey for Farmers Coop. store in Antigo, Wisc. Property located in Sect. 29 T. 31N. - R. 11E in Langlade County, City of Antigo, State of Wisc. described as follows: South 176.0' of Lots 14 and 15; the North 132.0' of the South 176.0' of Lot 16; All of Lots 18 and 19; and the South 33.0' of Lot No 20. All of the above Lots in Block No 45 of the Original Plat of the City of Antigo, Wisc.

LEGEND

○ Existing Corners Located
○ Set Lag Bolt in Conc. Joint
● Set 1" x 30" Galv. Iron Pins
Scale 1" = 100'-0"

WISCONSIN
WILLIAM F. KELLY S1098 ELCHO, WIS.
LAND SURVEYOR

William F. Kelly

A-62

Drawn by W.F. Kelly 16 Aug. 1973