RECORD # 56201 LANGLADE COUNTY SURVEYORS OFFICE DATE FILED: 6-15-93 BY: JPS

Description:
A part of Govt. Lot 1 Section 20, and a part Govt. Lot 2 Section 21, both in Town 32 North Range 14 East - more particulary described as follows:
Commencing at the Quarter-Section corner between Secs. 20 & 21 Town 32 North Range 14 East; thence North 2°-15' East 970.6 ft; thence South 85°-14' West 138.85'; thence North 3°-16' West 231.63'; thence North 38°-16' West 30.0 ft. across a bay of Sawyer Lake to an Iron pipe on the south side of the peninsula herein after described;
This iron pipe marks the point of real beginning; thence along the shore line of Sawyer Lake on average courses of: (See right margin)

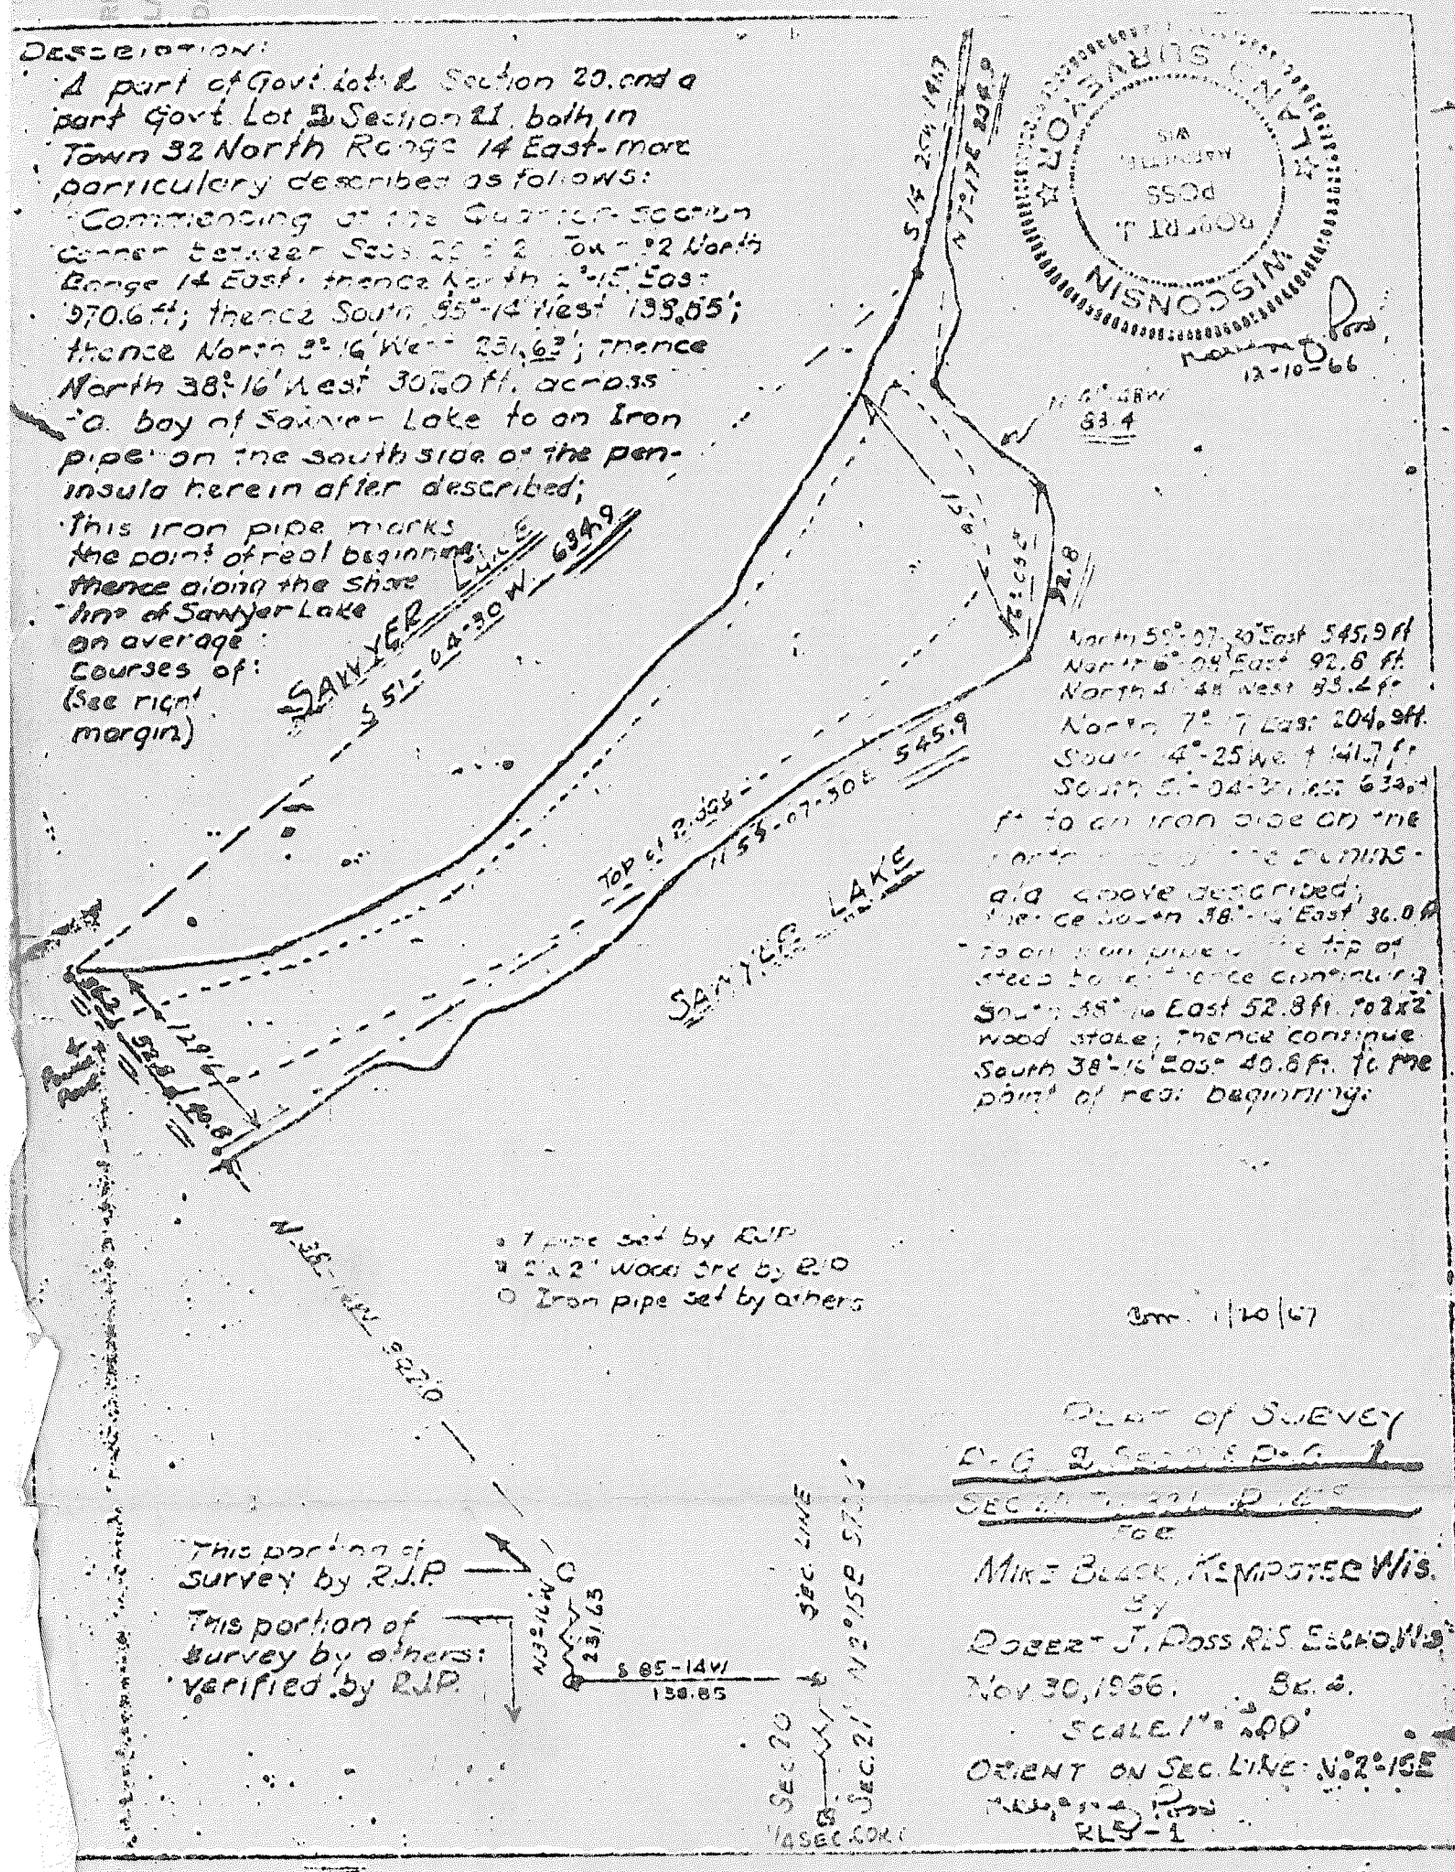

North 58°-07-30 East 545.9 ft
North 6°-08' East 92.8 ft.
North 51-48 West 83.4 ft.
North 7°-7 East 204.9 ft.
South 14°-25 West 141.7 ft.
South 51-04-30 West 634.9 ft. to an iron pipe on the north side of the peninsula and above described;
Thence South 38°-16' East 36.0 ft. to an iron pipe at the top of steep bank; thence continue South 38°-16' East 52.8 ft. to a 2x2 wood stake; thence continue South 38°-16' East 40.8 ft. to the point of real beginning.

• 1" pipe set by RJP
▪ 2"x2" wood stake by RJP
○ Iron pipe set by others

Scale 1/20/67

Plat of Survey
D.G. 2, Sec. 20 & D.G. 1
Sec. 21 T. 32 N. R. 14 E
for
Mike Black, Kempster Wis.
By
Robert J. Ross R.L.S. Elcho, Wis.
Nov. 30, 1966. Sec. 6.
Scale 1" = 200'
Orient on Sec. Line N. 2°-15 E
RLS-1