RECORD # 10475
LANGLADE COUNTY SURVEYORS OFFICE
DATE FILED: _____ BY: _____

PLAT OF SURVEY

OF THE NORTH AND WEST LINES OF THE SW¼ OF THE NE¼ OF SECTION 26, TOWNSHIP 32 NORTH, RANGE 14 EAST, IN LANGLADE COUNTY, WISC.

PREPARED FOR: HANNAH KIELCHESKI

SURVEYOR'S CERTIFICATE I HEREBY CERTIFY THAT THIS SURVEY IS CORRECT AND TO THE BEST OF MY KNOWLEDGE AND BELIEF, ACCORDING TO THE UNITED STATES FOREST SERVICE SUBDIVISION OF SECTION 26 IN 1990 AND THAT I HAVE MADE THIS SURVEY FROM EXISTING MONUMENTATION AND COMPUTATIONS FROM SAID FOREST SERVICE SERVICE SURVEY AND DO NOT ACCEPT RESPONSIBILTY FOR THE ACCURACY OF SAID SURVEY OTHER THAN AS PER THE FOREST SERVICE OF 1990.

9/20/96

STATE OF WISCONSIN
WAYNE G. DOBBRATZ
S-00973
TOWNSEND, WIS.
LAND SURVEYOR

LEGEND
- O DENOTES DROVE A 1" DIA. IRON PIPE
- DENOTES FOUND A FOREST SERVICE MONUMENT
- U.S.= DENOTES UNITED STATES FOREST SERVICE
- CMP.= DENOTES COMPUTED BEARING OR DISTANCE
- DENOTES NOT TO SCALE
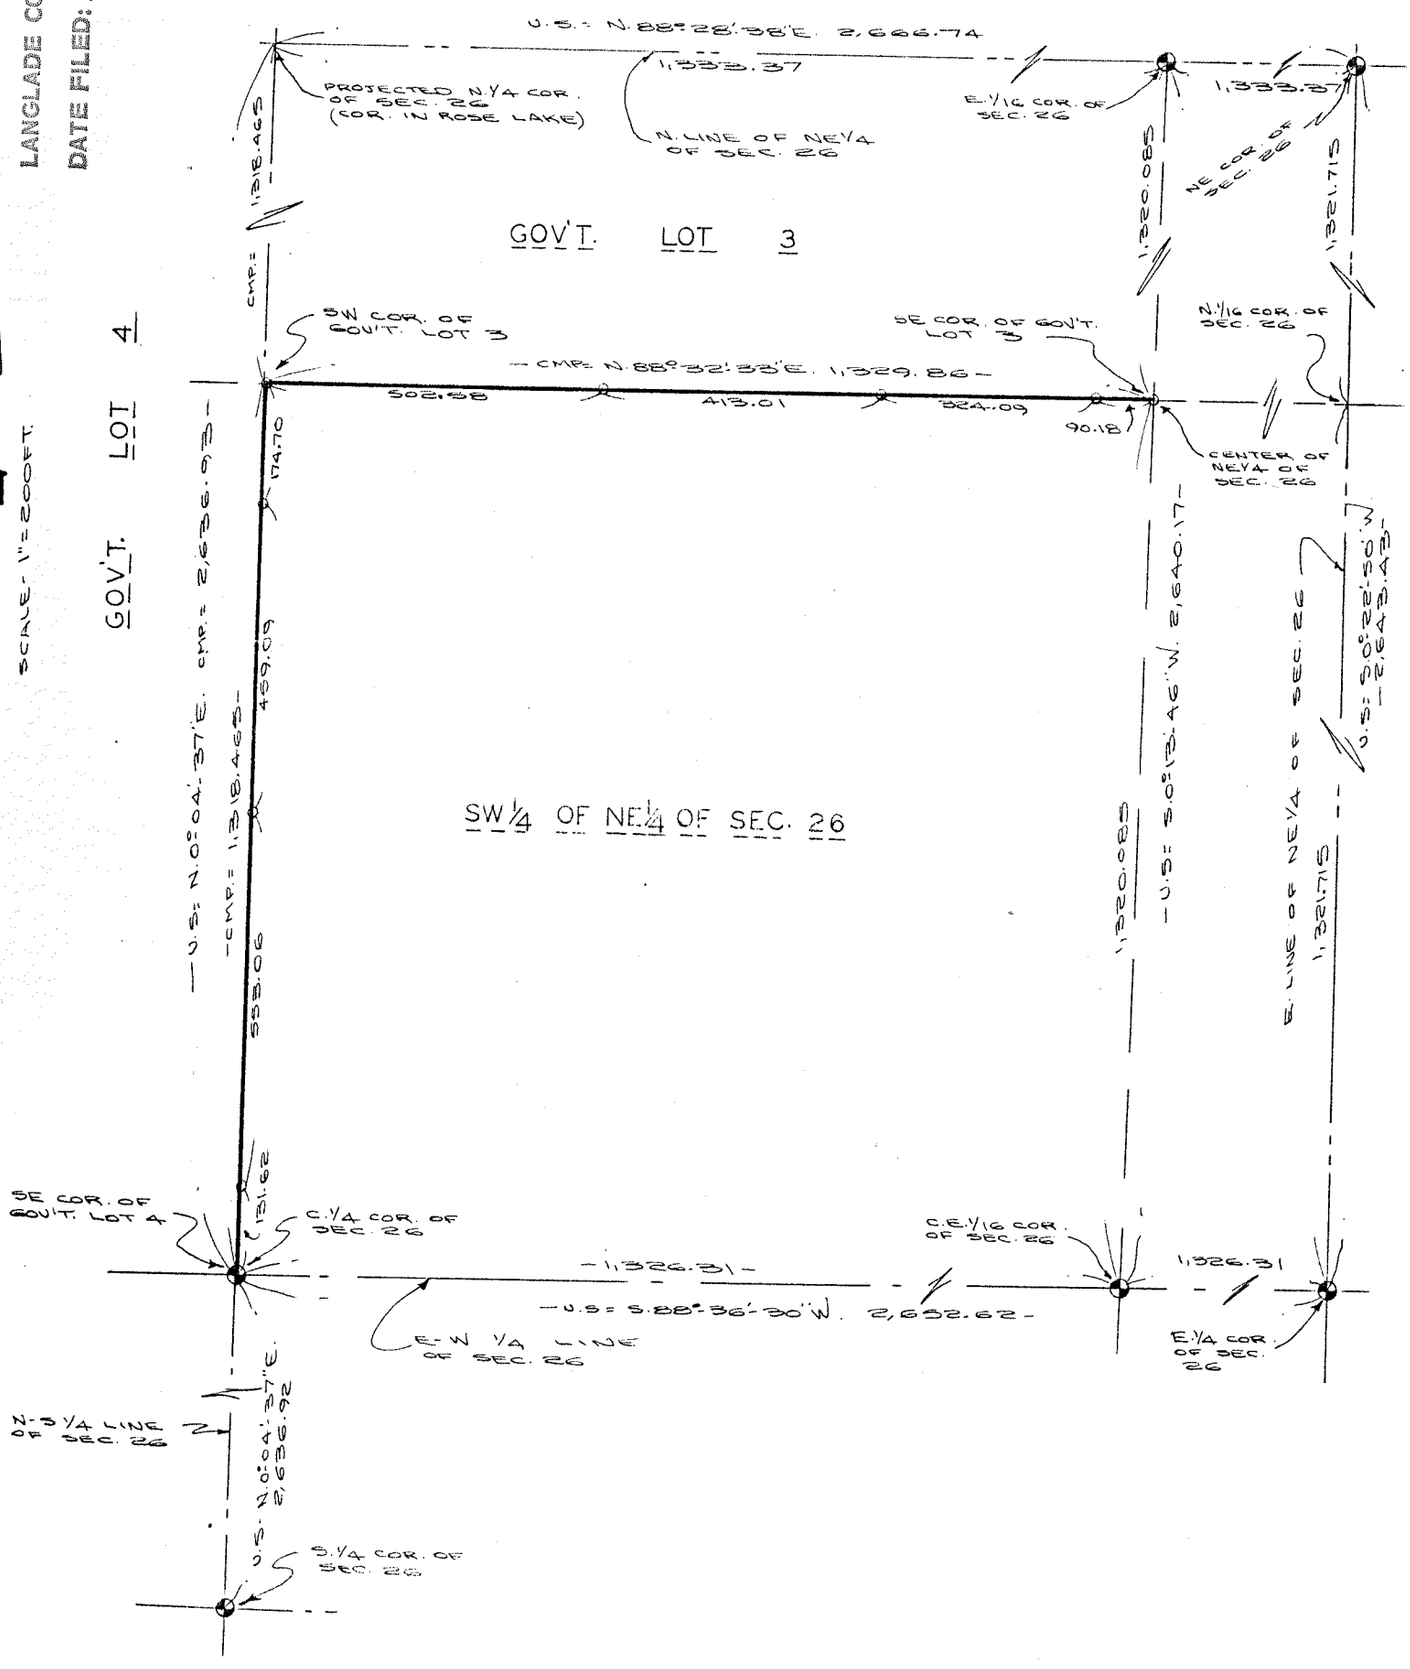
NOTES BEARINGS SHOWN HEREON ARE SOLAR (U.S. FOREST SERVICE)