RECORD # 10636
LANGLADE COUNTY SURVEYORS OFFICE
DATE FILED: 6/11/04 BY: D. TCUSTY

MAP OF SURVEY

SQUARE FOOTAGE SURVEY OF
LOTS 7 AND 8 OF RIGTERS PLAT IN GOVT. LOT 1, SEC. 23, T34N, R11E
(NOT A LEGAL LOCATION OF LOTS 7 AND 8. NO IRON PIPE SET) LANGLADE CO. WI

I DEAN A. WILLIAMS DO NOT CERTIFY THE LOT LINES IN THIS LOCATION SURVEY

WISCONSIN DEAN WILLIAMS 2468 SUMMIT LAKE WIS. REGISTERED LAND SURVEYOR

BEARINGS REFERENCED TO THE SEC. LINE BETWEEN SECTIONS 22 AND 23 ASSUMED TO BEAR: N0°58'47"W

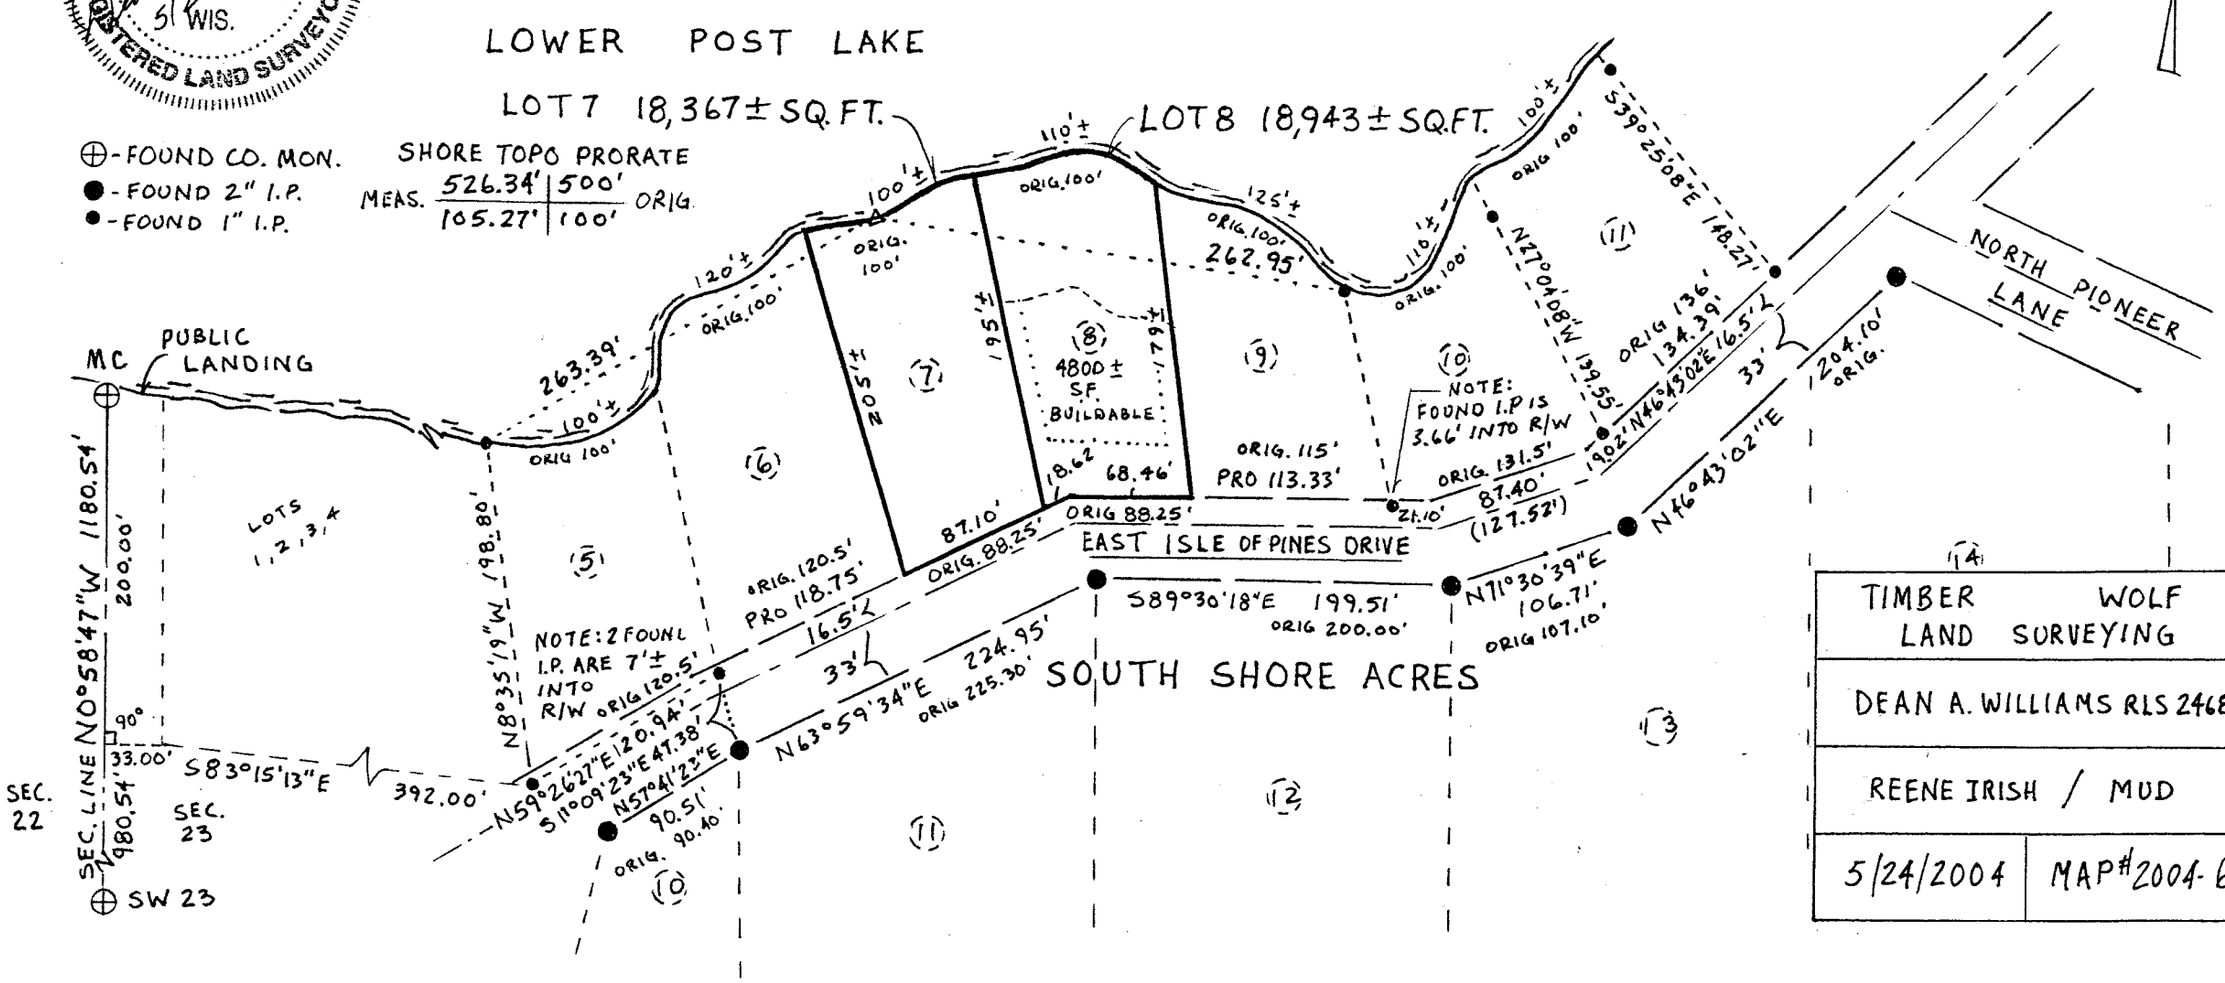

TIMBER LAND	WOLF SURVEYING
DEAN A. WILLIAMS RLS 2468	
REENE IRISH / MUD	
5/24/2004	MAP#2004-6