PLAT OF SURVEY

PART OF THE NW1/4 OF THE SW1/4 OF SECTION 20, T32N-R12E, TOWN OF PRICE, LANGLADE COUNTY, WISCONSIN

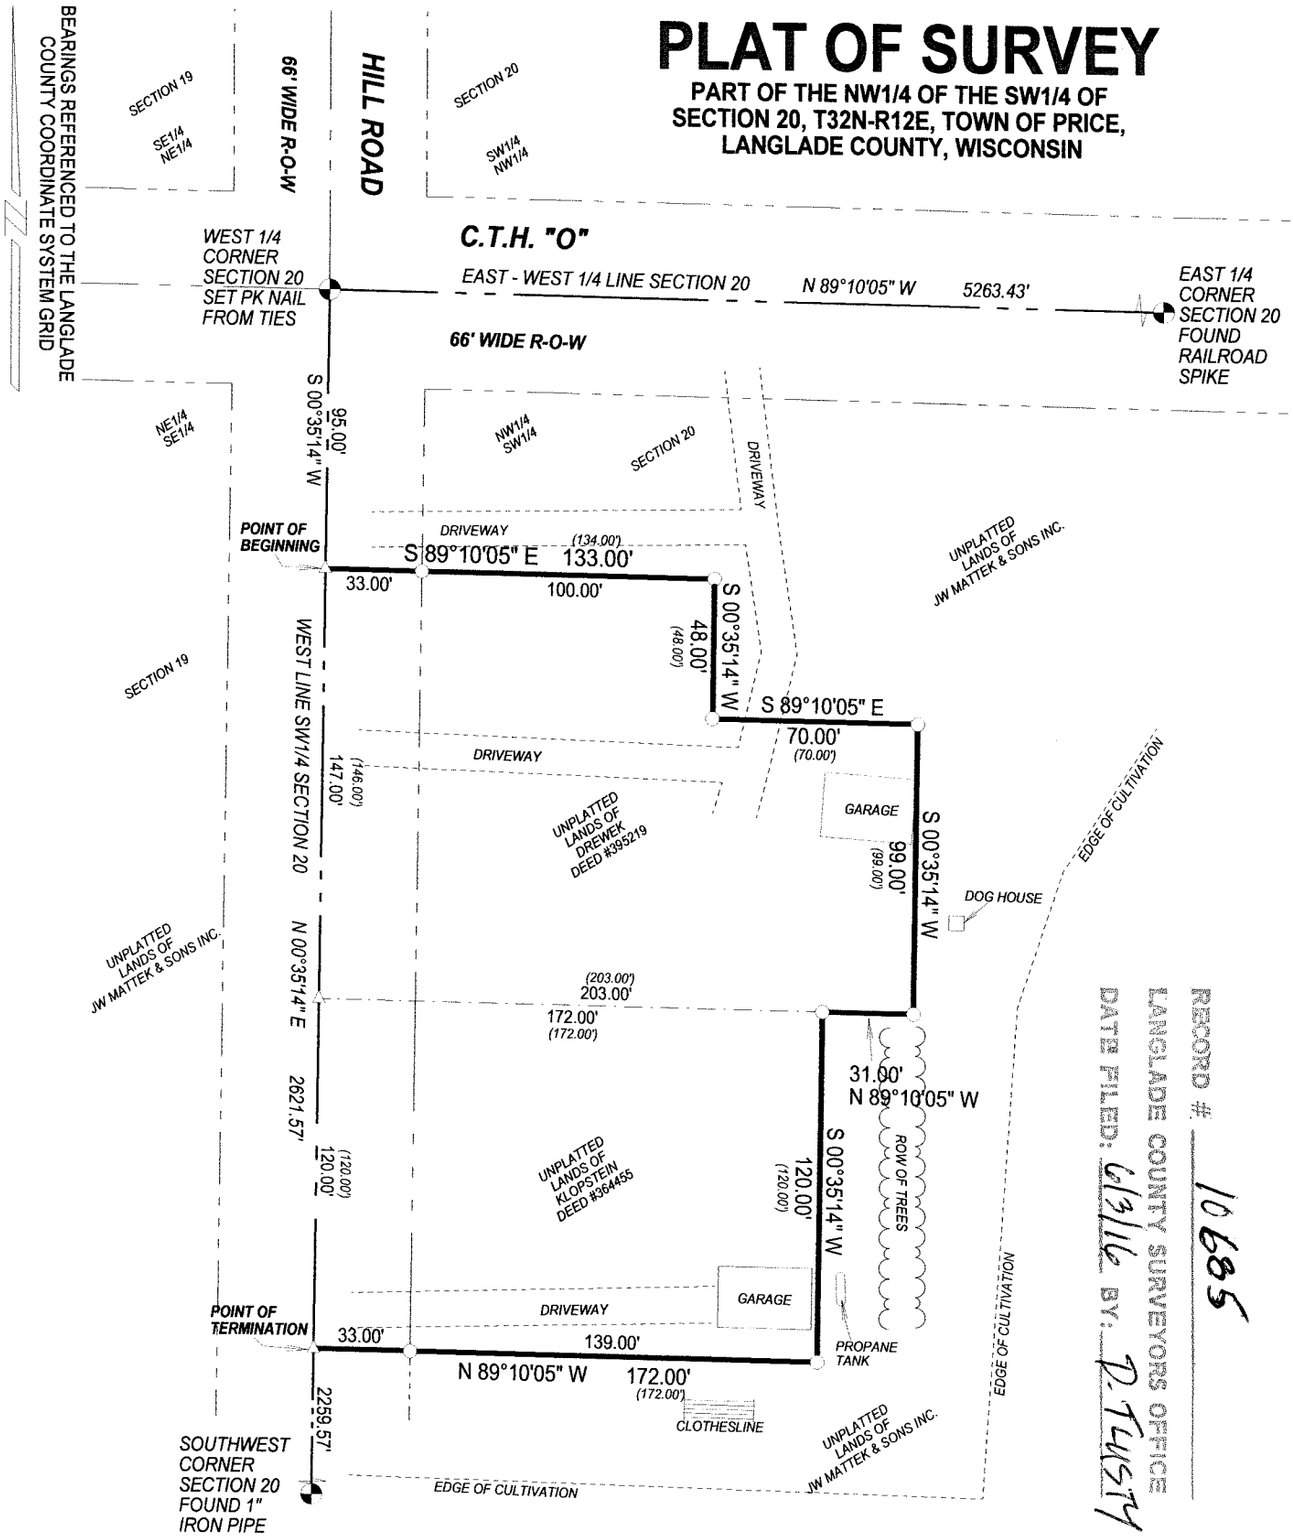

RECORD # 10685
LANGLADE COUNTY SURVEYORS OFFICE
DATE FILED: 6/13/16 BY: D. Tyst

LEGEND

△ CALCULATED POINT

○ SET 1.05" O.D. X 18" LONG IRON PIPE WEIGHING 1.13LBS/LF

SCALE: 1 INCH = 60 FEET

60 30 0 60

WISCONSIN
TIMOTHY J. RUSCH
S-2671
ANTIGO, WI
LAND SURVEYOR

02/01/2016

SURVEYED BY:
RUSCH ENGINEERING & SURVEYING LLC
400 RUSCH ROAD
ANTIGO, WI 54409
(715)623-5044
PROJECT # 15-5496

I, TIMOTHY J. RUSCH, PROFESSIONAL LAND SURVEYOR, DO HEREBY CERTIFY:

THAT I HAVE SURVEYED AND MAPPED BY THE ORDER OF JW MATTEK & SONS INC., A PART OF THE NW1/4 OF THE SW1/4 OF SECTION 20, T32N-R12E.

DESCRIBED AS FOLLOWS:
COMMENCING AT THE WEST 1/4 CORNER OF SECTION 20; THENCE S00°35'14"W, ALONG THE WEST LINE OF THE SW1/4 OF SAID SECTION, 95.00 FEET TO THE POINT OF BEGINNING; THENCE S89°10'05"E, 133.00 FEET; THENCE S00°35'14"W, 48.00 FEET; THENCE S89°10'05"E, 70.00 FEET; THENCE S00°35'14"W, 99.00 FEET; THENCE N89°10'05"W, 31.00 FEET; THENCE S00°35'14"W, 120.00 FEET; THENCE N89°10'05"W, 172.00 FEET TO THE POINT OF TERMINATION.

THAT THIS SURVEY WAS FOR THE PURPOSE OF LOCATING CERTAIN PROPERTY BOUNDARIES ONLY. OTHER GEOGRAPHICAL FEATURES WERE NOT MAPPED.

THAT THIS IS A TRUE AND CORRECT REPRESENTATION OF THE BOUNDARIES SURVEYED TO THE BEST OF MY KNOWLEDGE AND BELIEF.