PROJECT # 980751	SCALE: 1"=100'	FILE # BASE
FIELD BOOK #	DRAWN BY: SJZ	SHEET # 1 of 1
PAGES #	CHECKED BY: ECU	SIDE #
SURVEYOR: EUGENE C. UTTECH MSA PROFESSIONAL SERVICES, INC. 1835 NORTH STEVENS STREET RHINELANDER, WI 54501 (715) 362-3244	MSA PROFESSIONAL SERVICES TRANSPORTATION • MUNICIPAL DEVELOPMENT • ENVIRONMENTAL 1835 N. Stevens Street Rhinelander, WI 54501 715-362-3244 1-800-844-7854 Fax: 715-362-4116 © MSA PROFESSIONAL SERVICES	CLIENT: JOHN RUCK 1108 STARDUST DRIVE MENASHA, WI 54952

PLAT OF SURVEY

A SURVEY OF LANDS DESCRIBED IN DOC. NO. 274866 AND DOCUMENT NO. 311177, BEING PART OF THE NE1/4 OF THE NE1/4, SECTION 31, T.34N., R.9E., TOWN OF PARRISH LANGLADE COUNTY, WISCONSIN

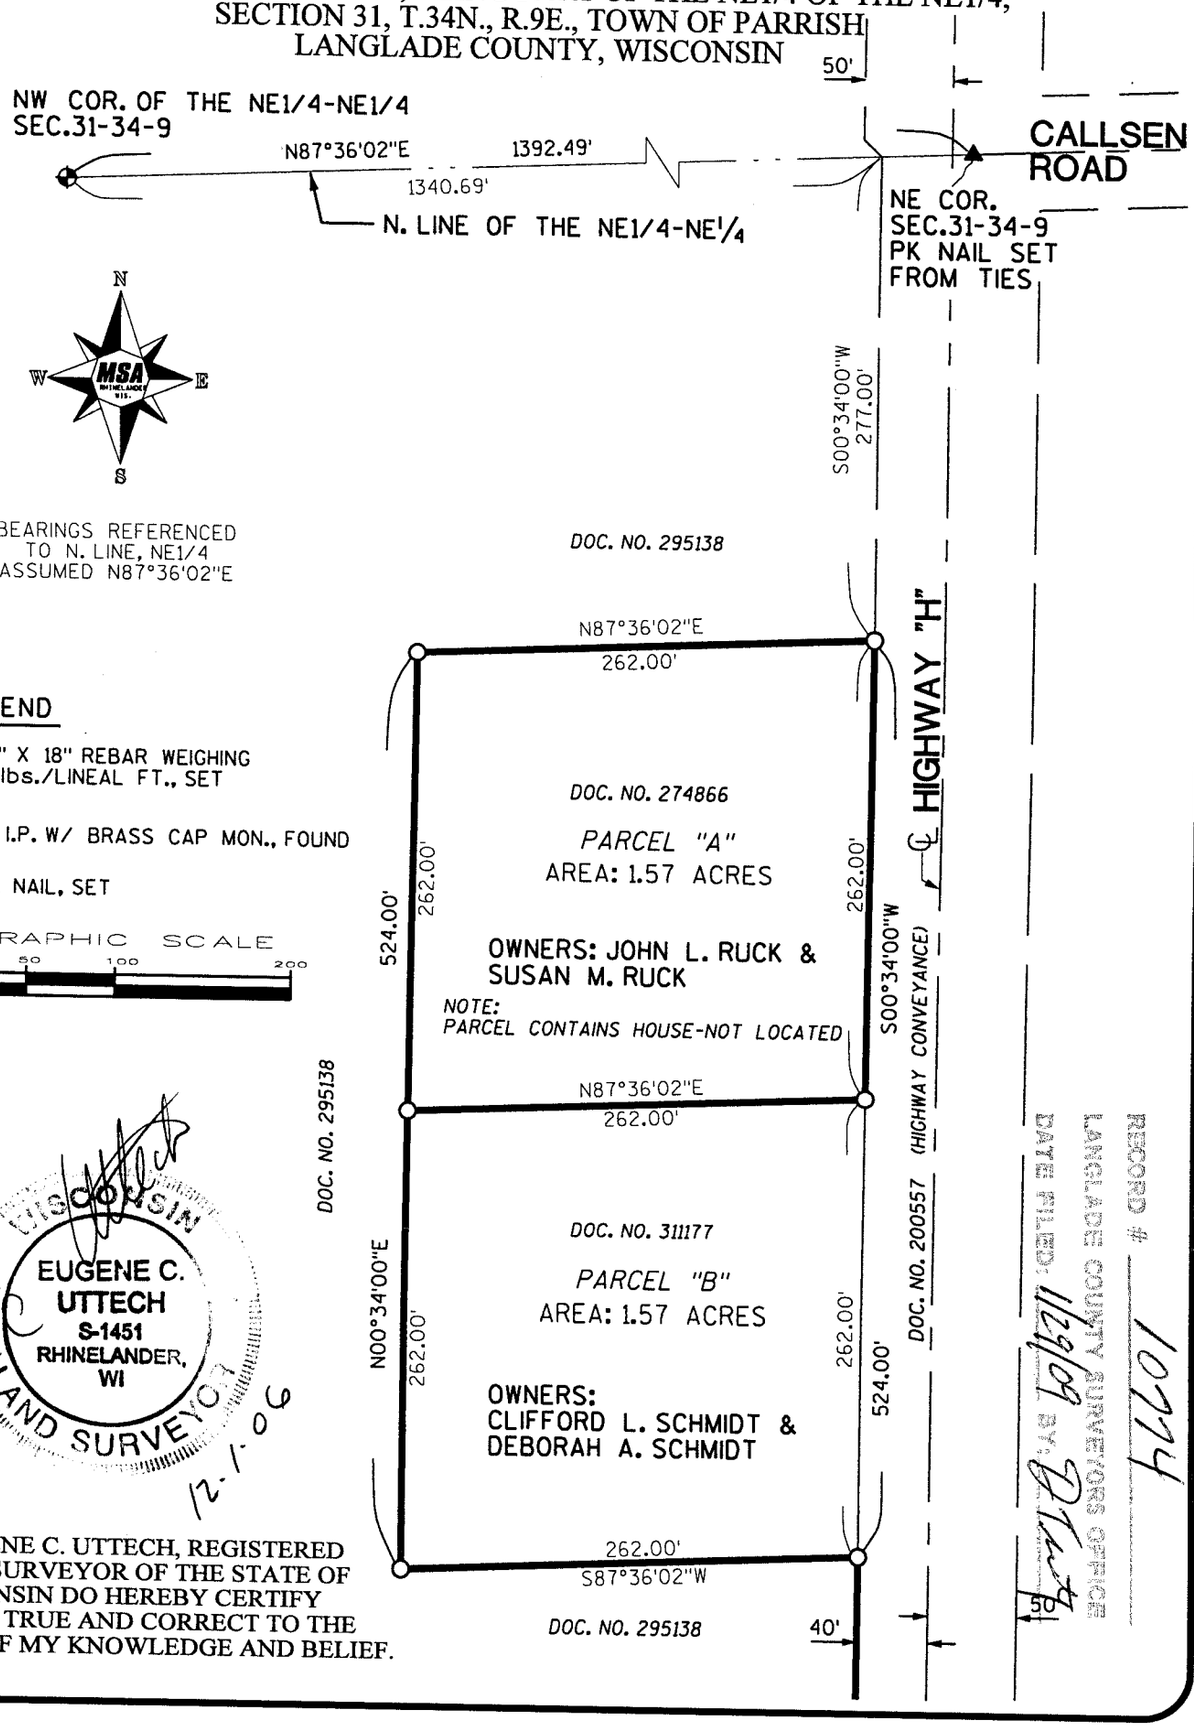

I, EUGENE C. UTTECH, REGISTERED LAND SURVEYOR OF THE STATE OF WISCONSIN DO HEREBY CERTIFY THIS IS TRUE AND CORRECT TO THE BEST OF MY KNOWLEDGE AND BELIEF.

...\90s\98\980751\cadd\base.dgn Dec 01, 2006 SZastrow