


PLAT OF SURVEY
PART OF THE NW1/4 SW1/4, SECTION 22, T32N-R11E,
TOWN OF NEVA, LANGLADE COUNTY, WISCONSIN

BEARINGS REFERENCED TO THE LANGLADE COUNTY COORDINATE SYSTEM GRID. THE WEST LINE OF THE SW1/4 SECTION 22 BEARS S00°04'08"W.

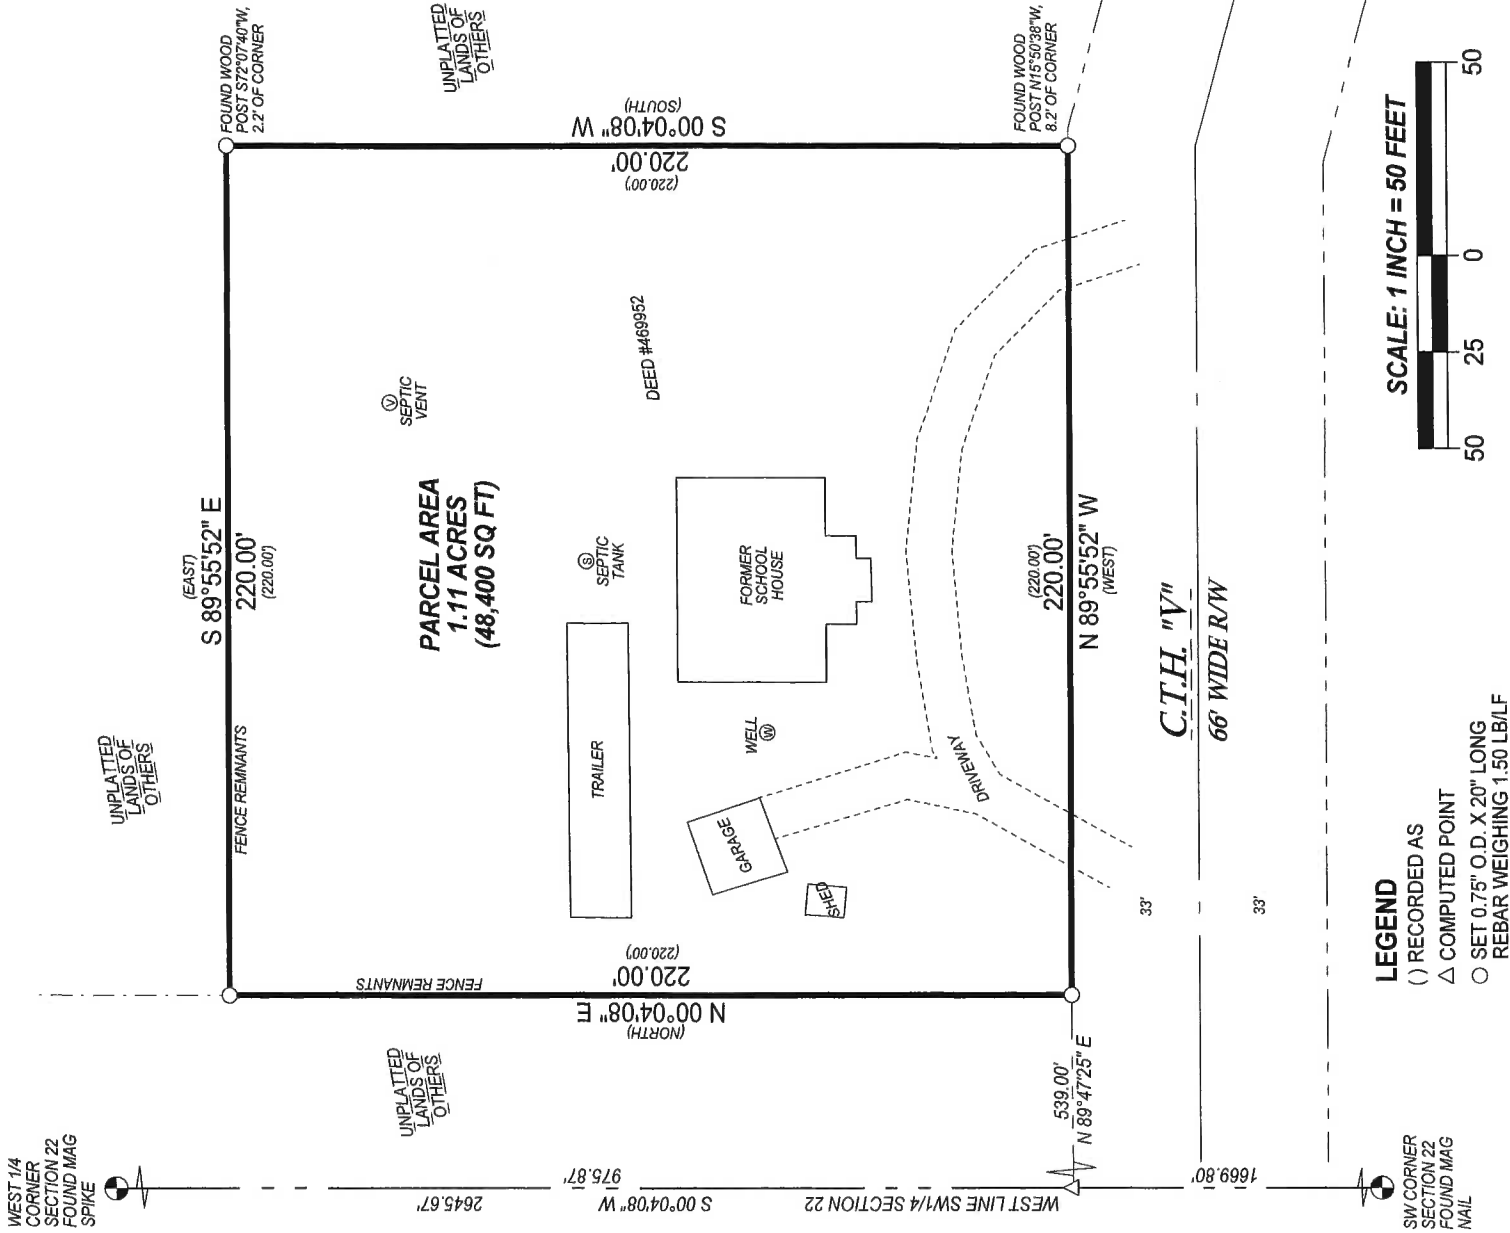

I, Michael J. Hoffman, Professional Land Surveyor, do hereby certify:
That I have surveyed and mapped by the order of George Belmore, owner, a parcel located in the NW1/4 SW1/4, Section 22, T32N-R11E.

Being more particularly described as follows:
Commencing at the West 1/4 Corner of Section 22; Thence S00°04'08"W, along the West line of the SW1/4 of said Section, 975.87 feet; Thence N89°47'25"E, 539.00 feet to the Point of Beginning; Thence N00°04'08"E, 220.00 feet; Thence S89°55'52"E, 220.00 feet; Thence S00°04'08"W, 220.00 feet; Thence N89°55'52"W, 220.00 feet to the Point of Beginning. Said parcel contains 48,400 square feet. Said parcel is subject to any right-of-ways, restrictions, reservations, or easement in use or of record.

That this survey was for the purpose of locating property boundaries only. Other geographical features were not mapped.

That this is a true and correct representation of the boundaries surveyed to the best of my knowledge and belief and that I have complied with the provisions of Chapter AE-7 of the Wisconsin Administrative Code.

HOFFMAN LAND SURVEYING LLC
W14215 COUNTY ROAD M
TIGERTON, WI 54486
(715)853-4634
PROJECT # 26-7191
FIELDWORK COMPLETED: 06/18/2026