


BEARINGS REFERENCED TO THE LANGLADE COUNTY COORDINATE SYSTEM GRID

PLAT OF SURVEY

LOT 6 OF MARY LAKE SUBDIVISION, LOCATED IN
GOVERNMENT LOT 2, SECTION 1, T32N-R14E,
TOWN OF WOLF RIVER, LANGLADE COUNTY, WISCONSIN

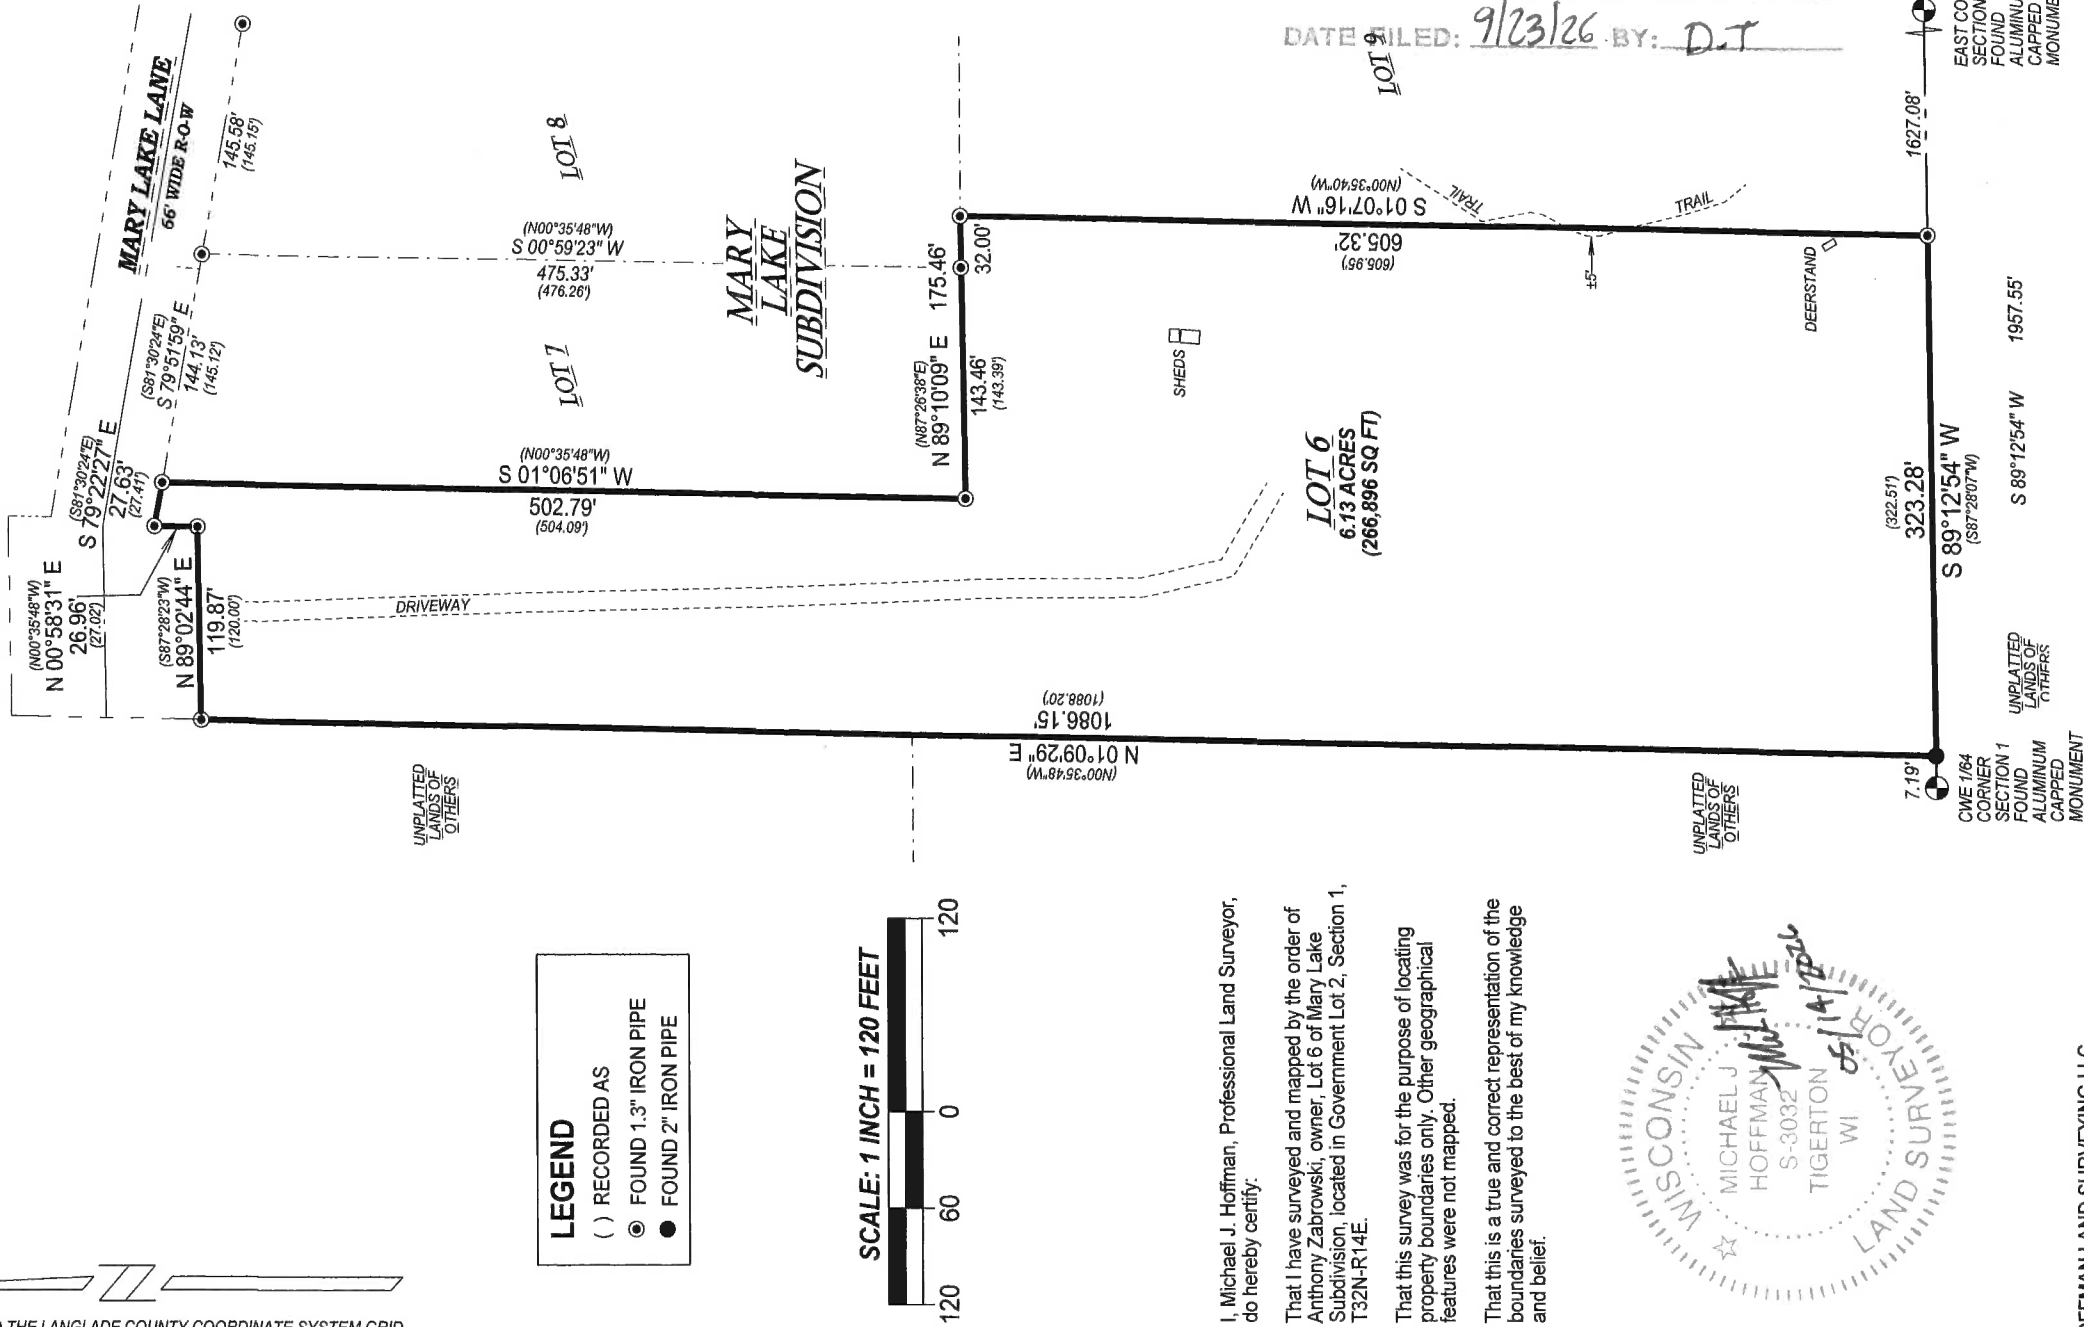

I, Michael J. Hoffman, Professional Land Surveyor,
do hereby certify:

That I have surveyed and mapped by the order of
Anthony Zabrowski, owner, Lot 6 of Mary Lake
Subdivision, located in Government Lot 2, Section 1,
T32N-R14E.

That this survey was for the purpose of locating
property boundaries only. Other geographical
features were not mapped.

That this is a true and correct representation of the
boundaries surveyed to the best of my knowledge
and belief.



HOFFMAN LAND SURVEYING LLC
W14215 COUNTY ROAD M
TIGERTON, WI 54486
(715)853-4634
PROJECT # 26-7122
FIELDWORK COMPLETED: 05/13/2026