COUNTY AND HIGHWAY	ROUTE AND SECTION	CLASS AND AGREEMENT		FEDERAL DIVISION OFFICE	SHEET NUMBER	TOTAL SHEETS
		STATE	FEDERAL			
34.6	715.0		11.1	4	4.7	

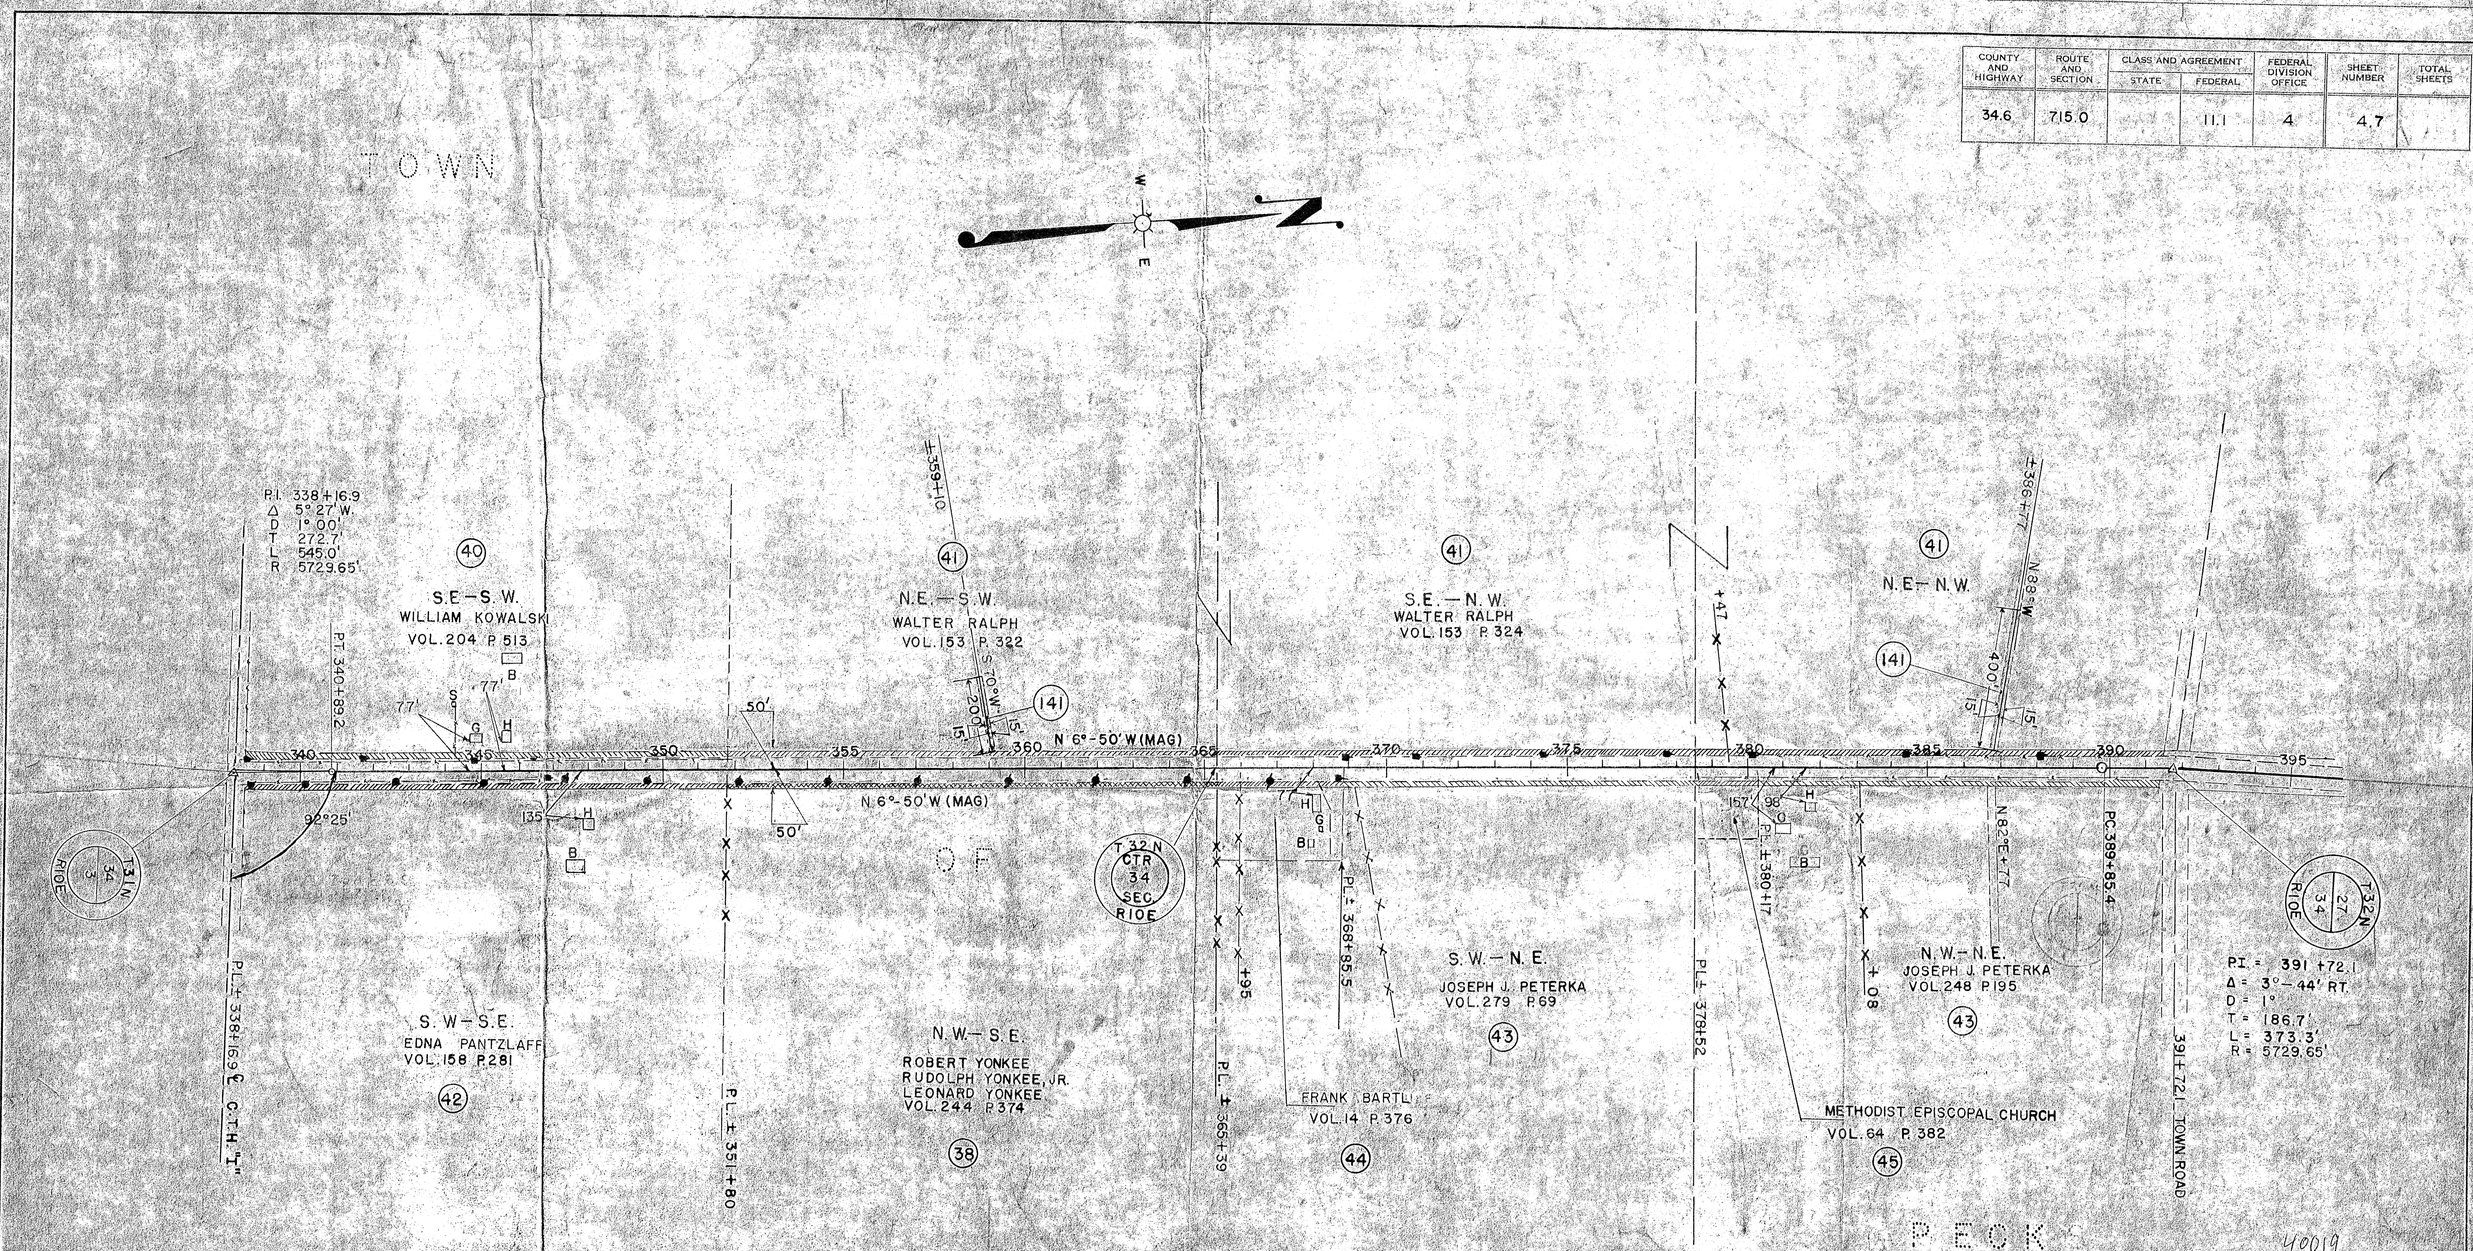

NOTE ACQUIRE EASEMENTS FOR HIGHWAY PURPOSES EXCEPT AS OTHERWISE NOTED

PAR. NO.	OWNER	ADDRESS			DESCRIPTION	INTEREST REQUIRED	ACRES REQ'D	ALSO SHEET	PAR. NO.
40	WILLIAM KOWALSKI	DEERBROOK	RFD "1	WIS	SE-SW, SEC. 34, T32N, R10E		0.53		40
41	WALTER RALPH	ANTIGO	"	"	NE-SW, SE-NW, NE-NW, SEC. 34, T32N, R10E		1.55		41
42	EDNA PANTZLAFF	"	"	"	SW-SE, SEC. 34, T32N R10E		0.50		42
38	ROBERT RUDOLPH JR. & LEONARD YONKEE	"	RFD "2	"	NW-SE " " "		0.53	4.6	38
43	JOSEPH J. PETERKA & MARGARET F. (HW.)	DEERBROOK	"	"	P.T. SW-NE, P.T. NW-NE SEC. 34, T32N, R10E		0.82	4.8	43
44	FRANK BARTL & ANNA (H.W.)	"	"	"	P.T. SW-NE " " " "		0.14		44
45	METHODIST EPISCOPAL CHURCH	ANTIGO-TOWN OF NEVA		"	P.T. NW-NE " " " "		0.06		45
141	WALTER RALPH	ANTIGO	RFD "1	"	NE-SW, NE-NW " " "	L.H.E.			141

STATE HIGHWAY COMMISSION OF WISCONSIN

PLAT OF RIGHT OF WAY REQUIRED

PROJECT S-0715 (1)

C.T.H. "Y" - C.T.H. "C" ROAD

C.T.H. "H" LANGLADE COUNTY

IBM NOTES

SCALE 0 200 400

REVISED APR. 20, 1960
REVISED SEPT. 8, 1959
DATED

LENGTH 8.465 MILES

RECORD # 40019
LANGLADE COUNTY SURVEYORS OFFICE
DATE FILED: 1/29/11 BY D. TUGTY
8/14/12 D. TUGTY