COUNTY AND HIGHWAY	ROUTE AND SECTION	CLASS AND AGREEMENT STATE	FEDERAL	FEDERAL DIVISION OFFICE	SHEET NUMBER	TOTAL SHEETS
34.6	937.0		11.2	4	4.4	
CONST. PROJECT						

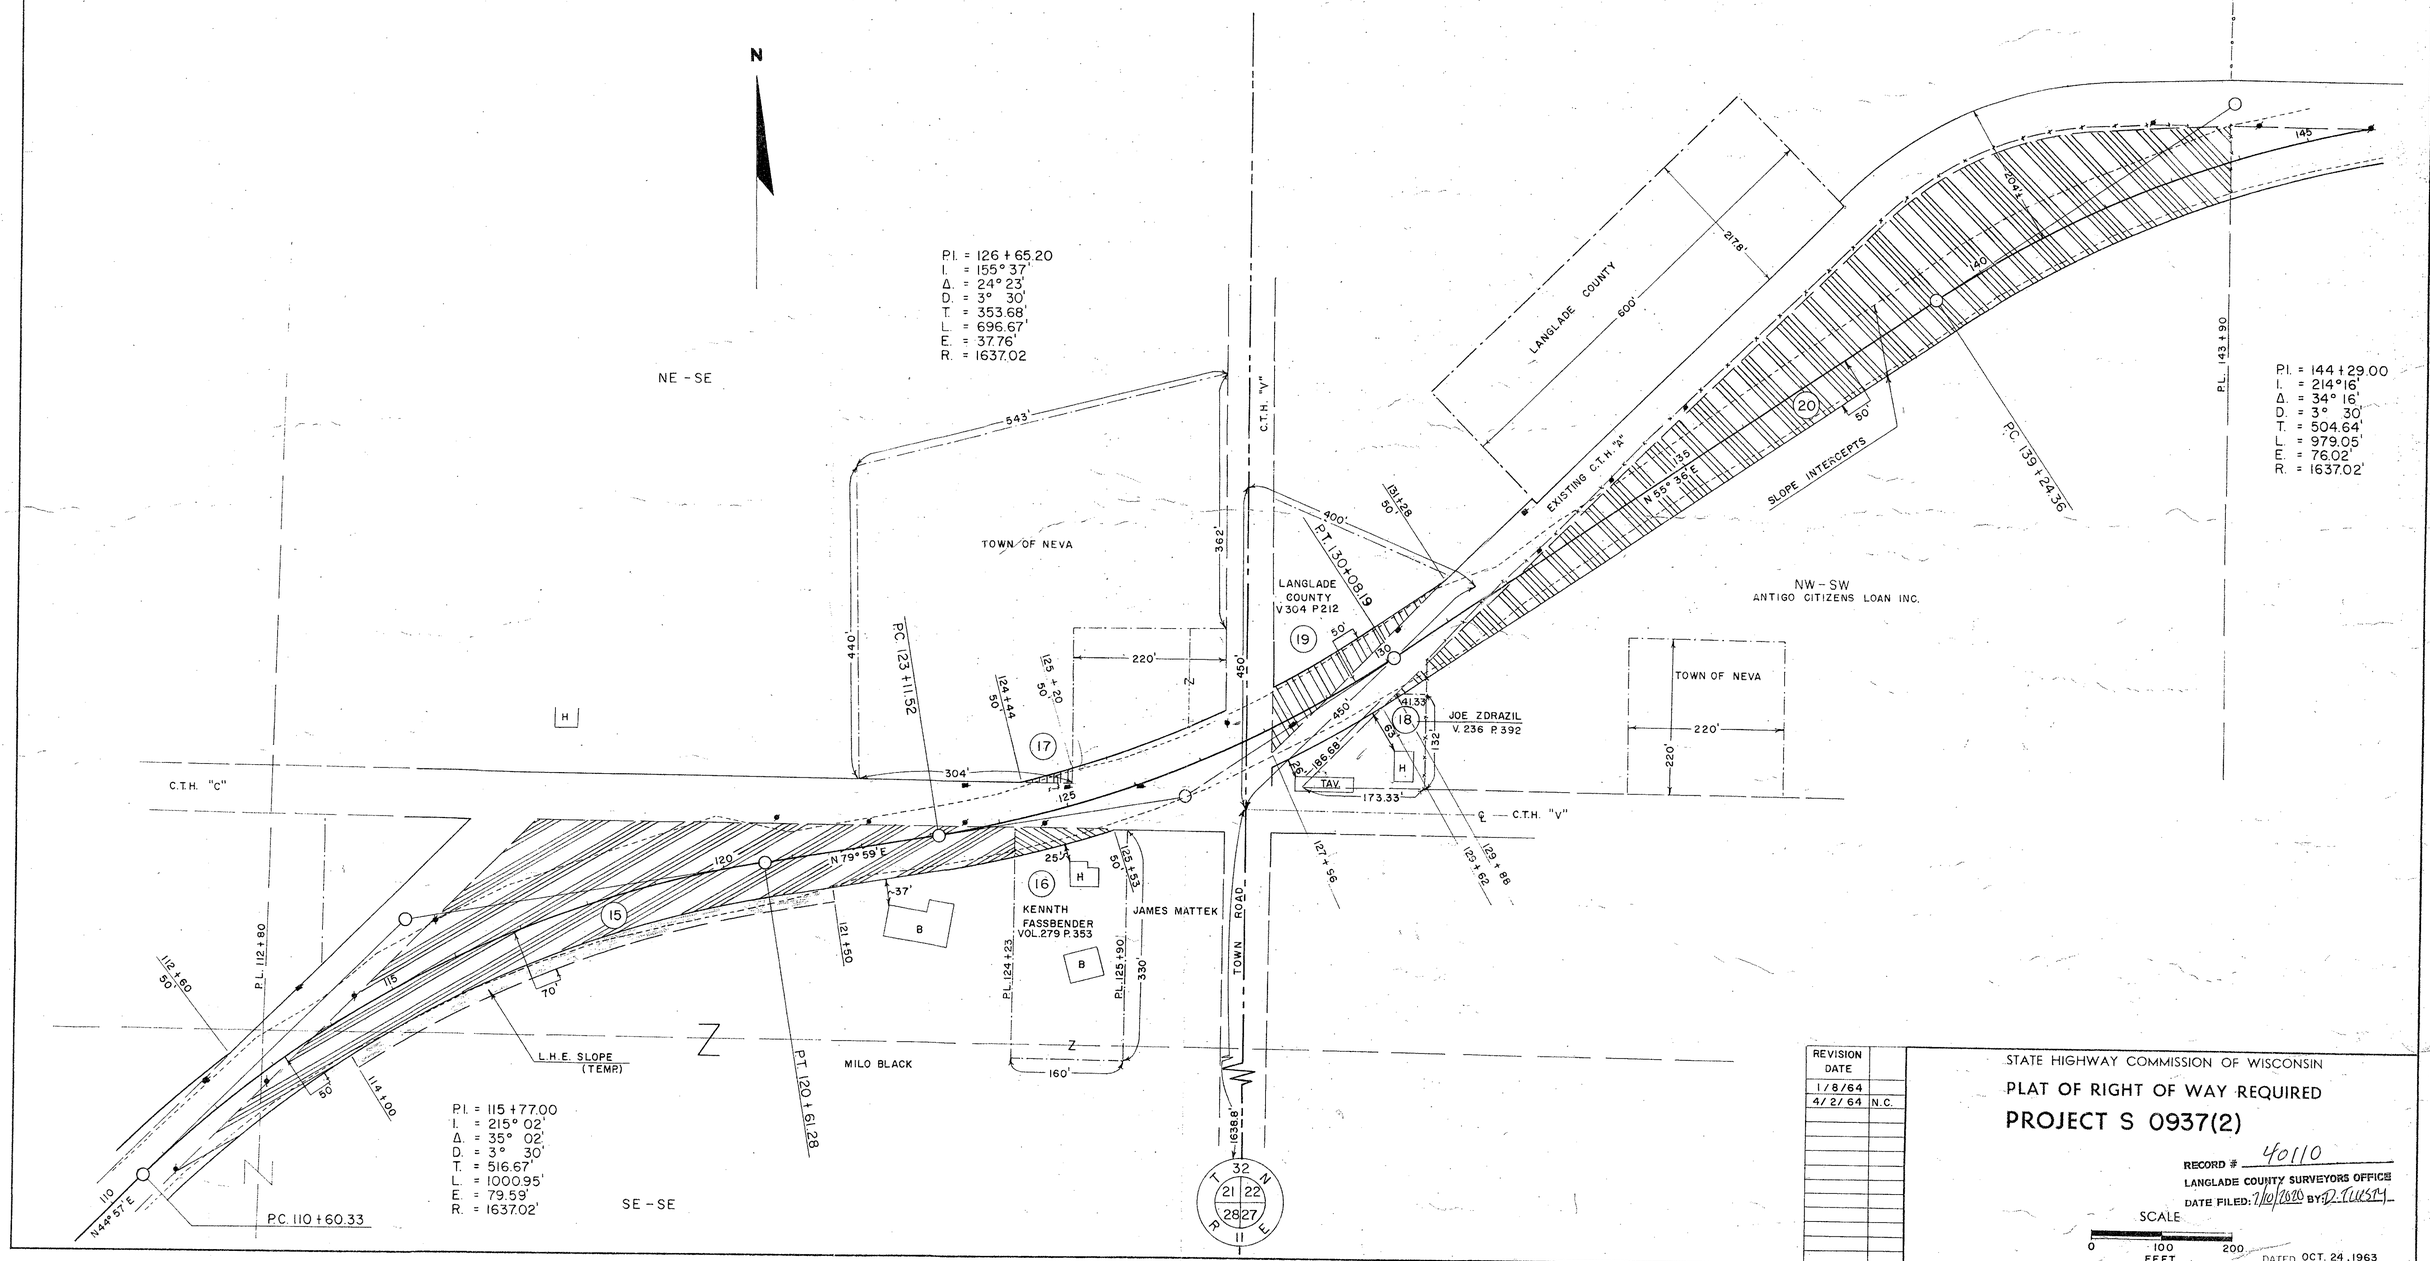

REVISION DATE	
1/8/64	
4/2/64	N.C.

STATE HIGHWAY COMMISSION OF WISCONSIN

PLAT OF RIGHT OF WAY REQUIRED

PROJECT S 0937(2)

RECORD # 40110

LANGLADE COUNTY SURVEYORS OFFICE

DATE FILED: 7/10/2020 BY: D. TUSTY

SCALE

0 100 200 FEET

DATED OCT. 24, 1963

RIGHT OF WAY STA. 112 + 80 — 143 + 90

EXTRA SHEET