F 09-2(27) 48-146

COUNTY AND HIGHWAY	ROUTE AND SECTION	CLASS AND AGREEMENT STATE	CLASS AND AGREEMENT FEDERAL	FEDERAL DIVISION OFFICE	SHEET NUMBER	TOTAL SHEETS
34.1	9.2		11.24	WIS. 5N	4.17	

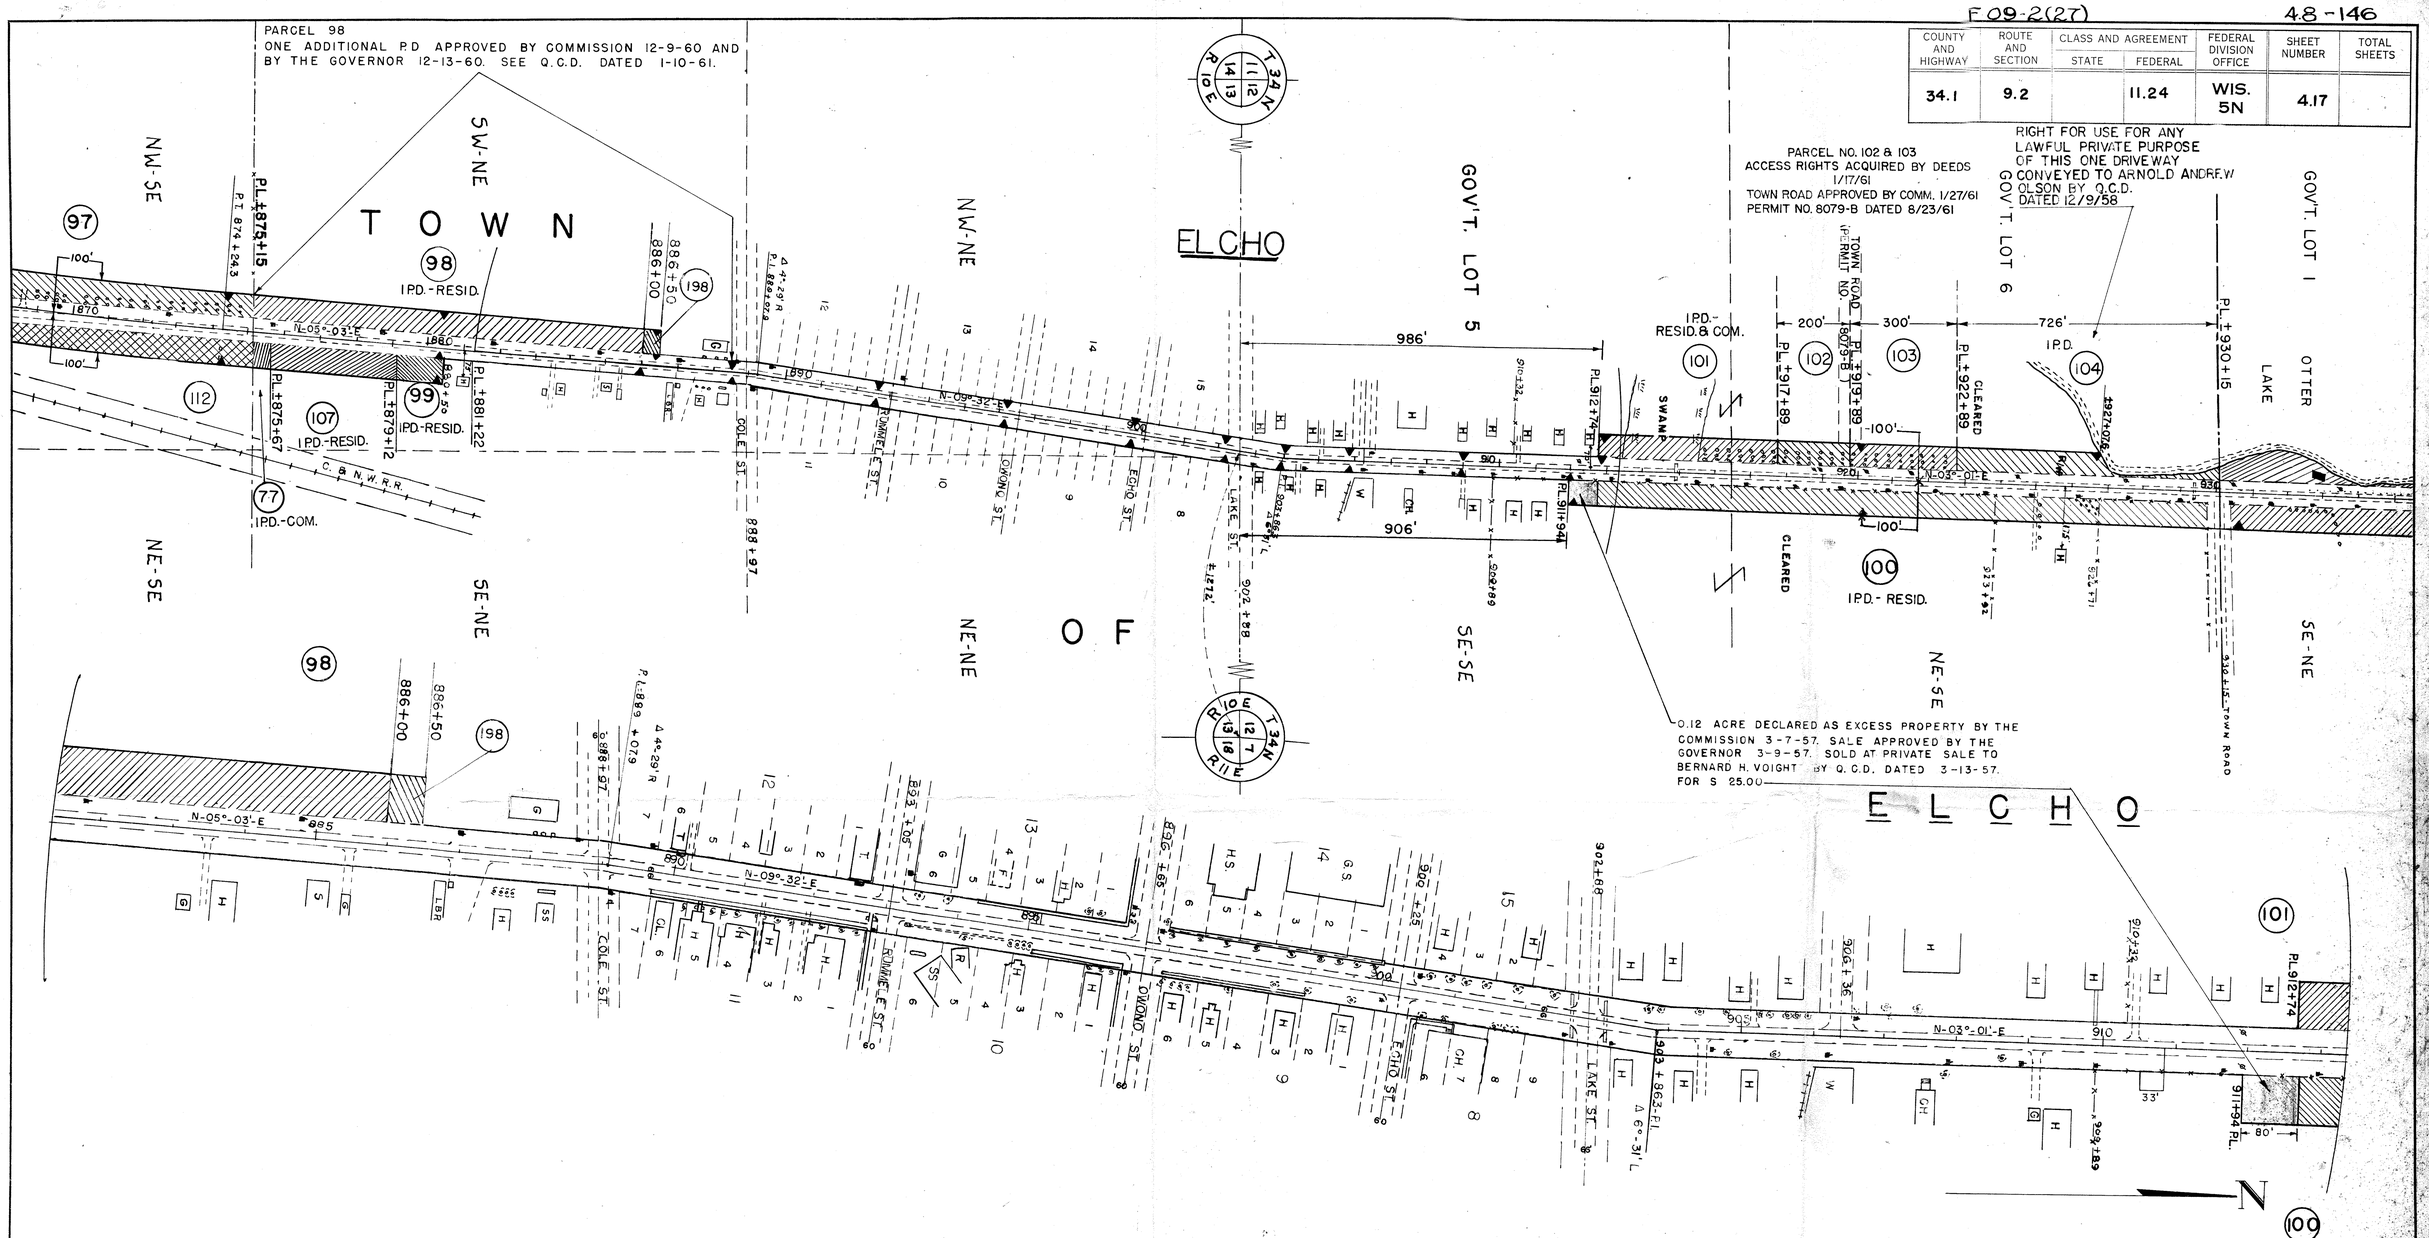

RECORD # 40136
LANGLADE COUNTY SURVEYORS OFFICE
DATE FILED: 6-25-93 BY: SJF

REVISED SEPT. 11, 1961
REVISED JULY 6, 1960

ACQUIRE EASEMENT FOR HIGHWAY PURPOSE UNLESS OTHERWISE INDICATED

PAR. NO.	OWNER	ADDRESS	MORTGAGEE	INTEREST REQ'D	DESCRIPTION	ACRES IMP.	ACRES UNIMP.	ACRES MARSH	PURCHASED TOTAL	PAR. NO.	ALSO SHEET
98	GEO. HANDEYSIDE & MABLE HANDEYSIDE (W)	ELCHO, WIS.		ACCESS RIGHTS	SW-NE SEC. 13 T34N R10E	1.67			1.67	98	
99	ROY N. HARRIS & CLARA HARRIS (W)	ELCHO, WIS.		" "	SW-NE SEC. 13 T34N R10E	0.21			0.21	99	
100	BERNARD H. VOIGHT & DOLORES S. VOIGHT (W)	ELCHO, WIS.	FEDERAL LAND BANK OF SAINT PAUL	" "	E½-SE SEC. 12 T34N R10E	2.79			2.79	100	4.18
101	ASSOCIATED REALTY CO.	ELCHO, WIS.		" "	GOV'T L.586 SEC. 12 T34N R10E	0.79			0.79	101	
102	MAURICE C. SJOBLOM & BEATRICE SJOBLOM (W)	ELCHO, WIS	RHINELANDER BLDG. & LOAN ASS'N	" "	GOV'T LOT 6 SEC. 12 T34N R10E	0.31			0.31	102	
103	MELVIN LUTHER & JULIA LUTHER (W)	ELCHO, WIS.		" "	GOV'T LOT 6 SEC. 12 T34N R10E	0.46			0.46	103	
104	ARNOLD ANDREW OLSON & MYRTLE H. OLSON (W)			" "	N. 44 RODS GOV'T. LOT 6 SEC. 12 T34N R10E	0.65	0.14		0.79	104	
77	BIRNAMWOOD OIL COMPANY	BIRNAMWOOD, WIS.		" "	SW-NE SEC. 13 T34N R10E	0.08			0.08	77	
107	RUTH C. RALPH	CHICAGO, ILL.		" "	SW-NE SEC. 13 T34N R10E	0.53			0.53	107	
198	GEO. HANDEYSIDE & MABLE HANDEYSIDE (W)	ELCHO, WIS.			SW-NE SEC. 13 T34N R10E	0.08			0.08	198	

STATE HIGHWAY COMMISSION OF WISCONSIN

PLAT OF RIGHT OF WAY REQUIRED

PROJECT F 09-2(24)

MATTEK CORNERS-NO. COUNTY LINE ROAD

US.H. NO. 45 LANGLADE COUNTY

REVISED MAY 19, 1959
REVISED NOV. 12, 1957
REVISED SEPT. 20, 1957
REVISED OCT. 25, 1956
REVISED OCT. 15, 1956
REVISED JUNE 27, 1956
REVISED FEB. 3, 1956
REVISED NOV. 7, 1955
REVISED DATE SEPTEMBER 9, 1955

SCALE 0 1 2 3 4

LENGTH = 19.15 MILES

GEO WHITE CO., MILWAUKEE