F 09-2(27)

4.7-146

COUNTY AND HIGHWAY	ROUTE AND SECTION	CLASS AND AGREEMENT STATE	CLASS AND AGREEMENT FEDERAL	FEDERAL DIVISION OFFICE	SHEET NUMBER	TOTAL SHEETS
34.1	9.2		11.24	WIS. 5N	4.16	

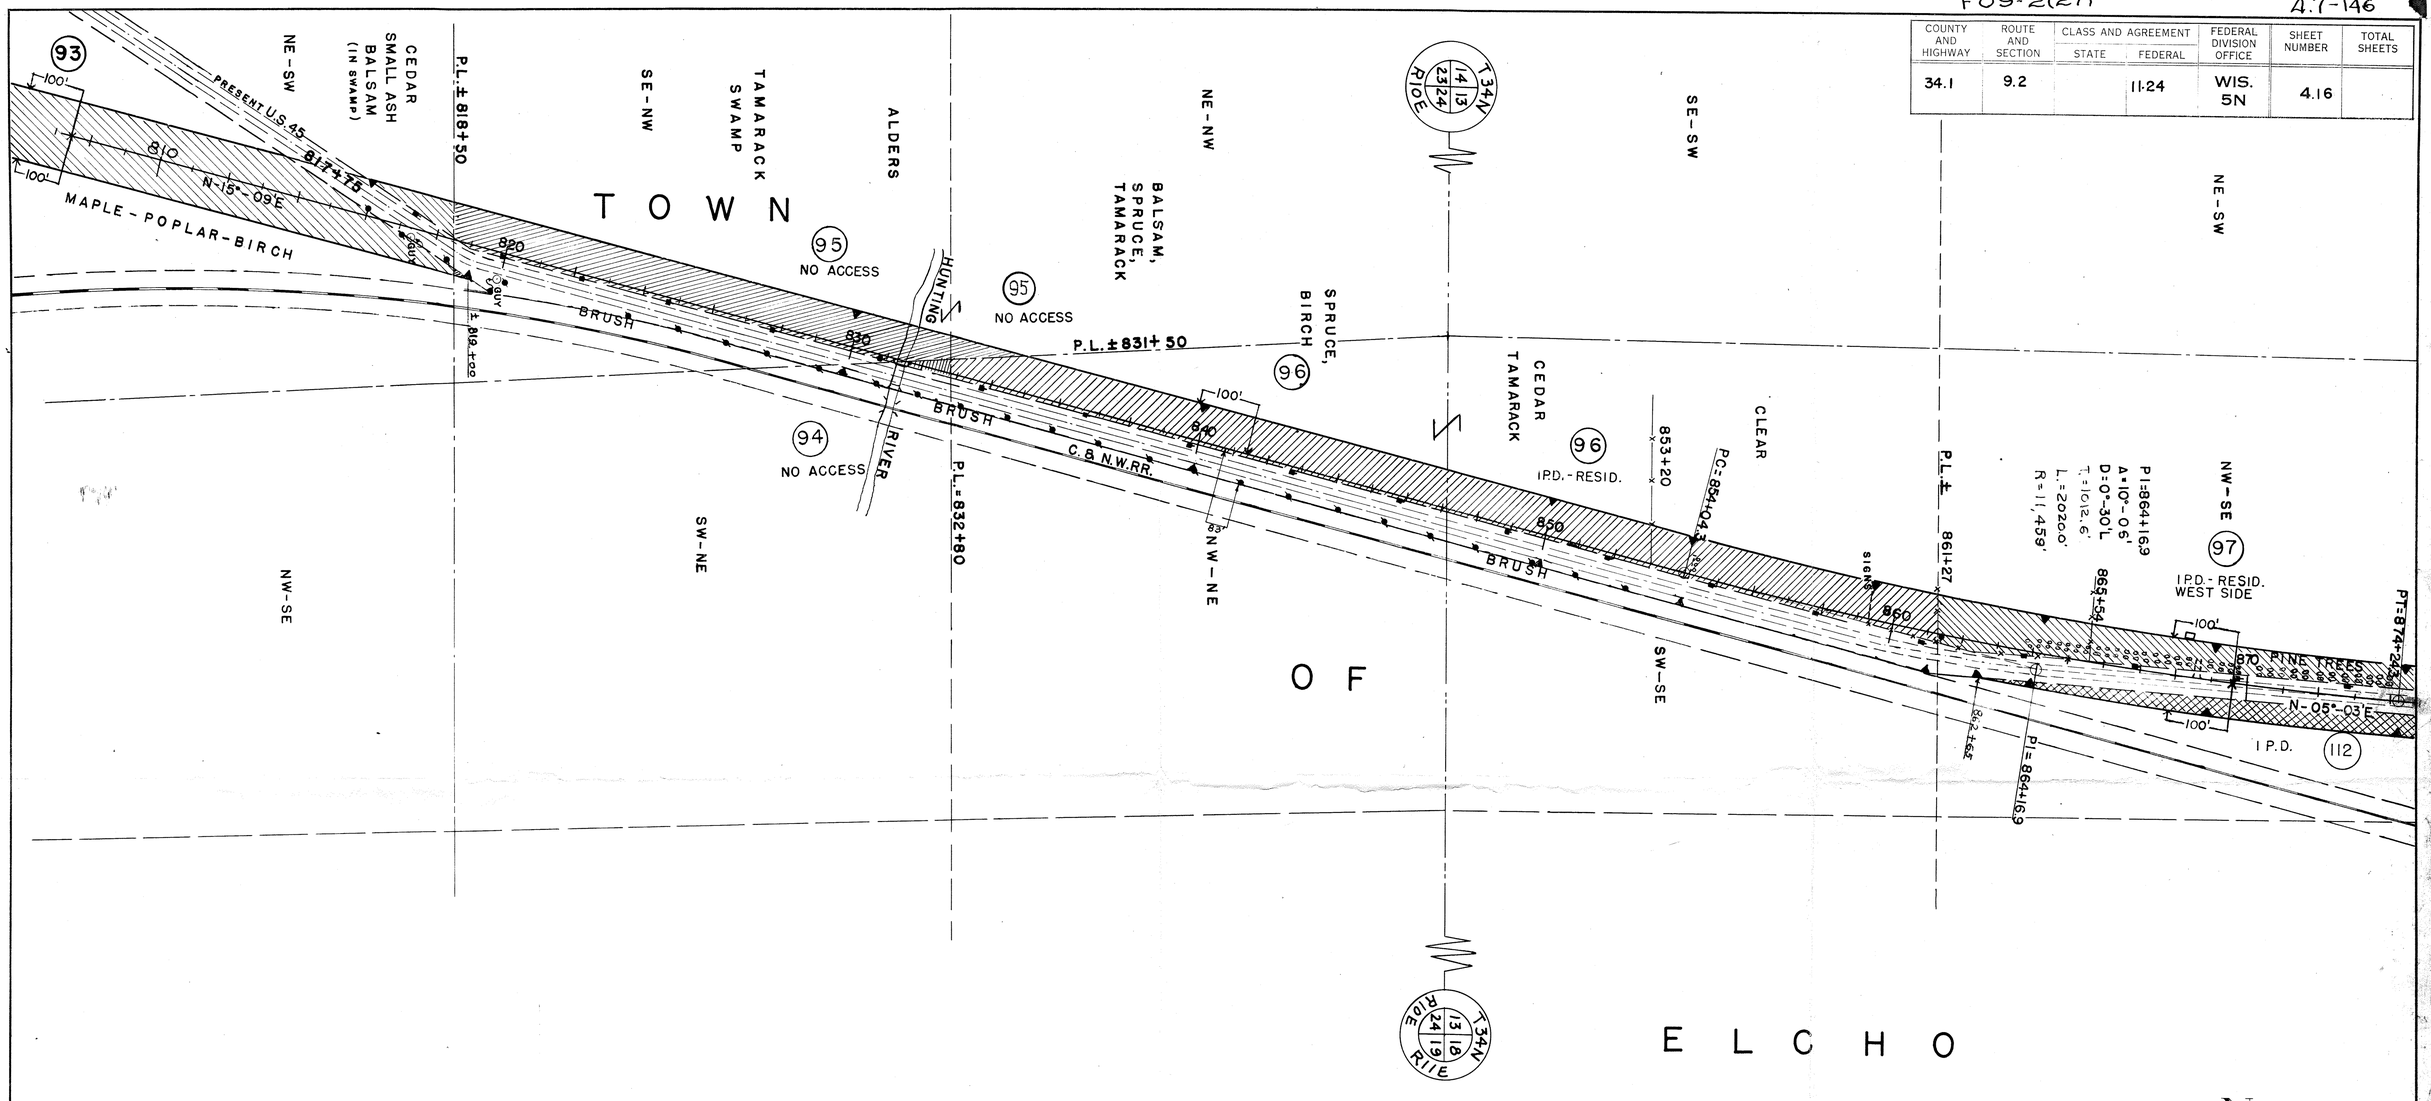

ACQUIRE EASEMENT FOR HIGHWAY PURPOSE UNLESS OTHERWISE INDICATED

REVISED SEPT. 11, 1961

REVISED JULY 6, 1960

PAR. NO.	OWNER	ADDRESS	MORTGAGEE	INTEREST REQ'D	DESCRIPTION	ACRES IMP.	ACRES UNIMP.	ACRES MARSH	ACRES TOTAL	PAR. NO.	ALSO SHEET
94	HERBERT W. DETTMAN, SR. & ANNA J. DETTMAN (W)	ELCHO, WIS.		ACCESS RIGHTS	SW-NE SEC. 24 T34N R10E		0.05		0.05	94	4.19
95	FRANK J. RIKL	CICERO 50, ILLINOIS		" "	E½-NW SEC. 24 T34N R10E		3.79		3.79	95	
96	FRED DUFFIELD, WIDOWER	ELCHO, WIS.		" "	NW-NE, SEC. 24 SW-SE SEC. 13 T34N R10E	2.50	5.15		7.65	96	
97	LILLIAN SITZMANN	ELCHO, WIS.		" "	NW-SE SEC. 13 T34N R10E		4.27		4.27	97	
112	CARL J. MEMMINGER	ELCHO, WIS.		" "	PT. NW-SE SEC. 13 T34N R10E		0.97		0.97	112	

STATE HIGHWAY COMMISSION OF WISCONSIN

PLAT OF RIGHT OF WAY REQUIRED

PROJECT F 09-2(24)

MATTEK CORNERS—NO. COUNTY LINE ROAD

U.S.H. NO. 45 LANGLADE COUNTY

REVISED MAY 19, 1959
REVISED NOV. 12, 1957
REVISED SEPT. 20, 1957
REVISED OCT. 25, 1956
REVISED OCT. 15, 1956
REVISED JUNE 27, 1956
REVISED FEB. 3, 1956
REVISED NOV. 7, 1955
REVISED DATE SEPTEMBER 9, 1955

SCALE 0 1 2 3 4 00

LENGTH = 19.15 MILES

RECORD # 40137
~~LANGLADE COUNTY SURVEYORS OFFICE~~
DATE FILED: 6-25-98 BY: SJF

DAVID WHITE CO. MILWAUKEE