COUNTY AND HIGHWAY	ROUTE AND SECTION	CLASS AND AGREEMENT		FEDERAL DIVISION OFFICE	SHEET NUMBER	TOTAL SHEETS
		STATE	FEDERAL			
34.1	9.2	21.9		WIS. 5N	4	

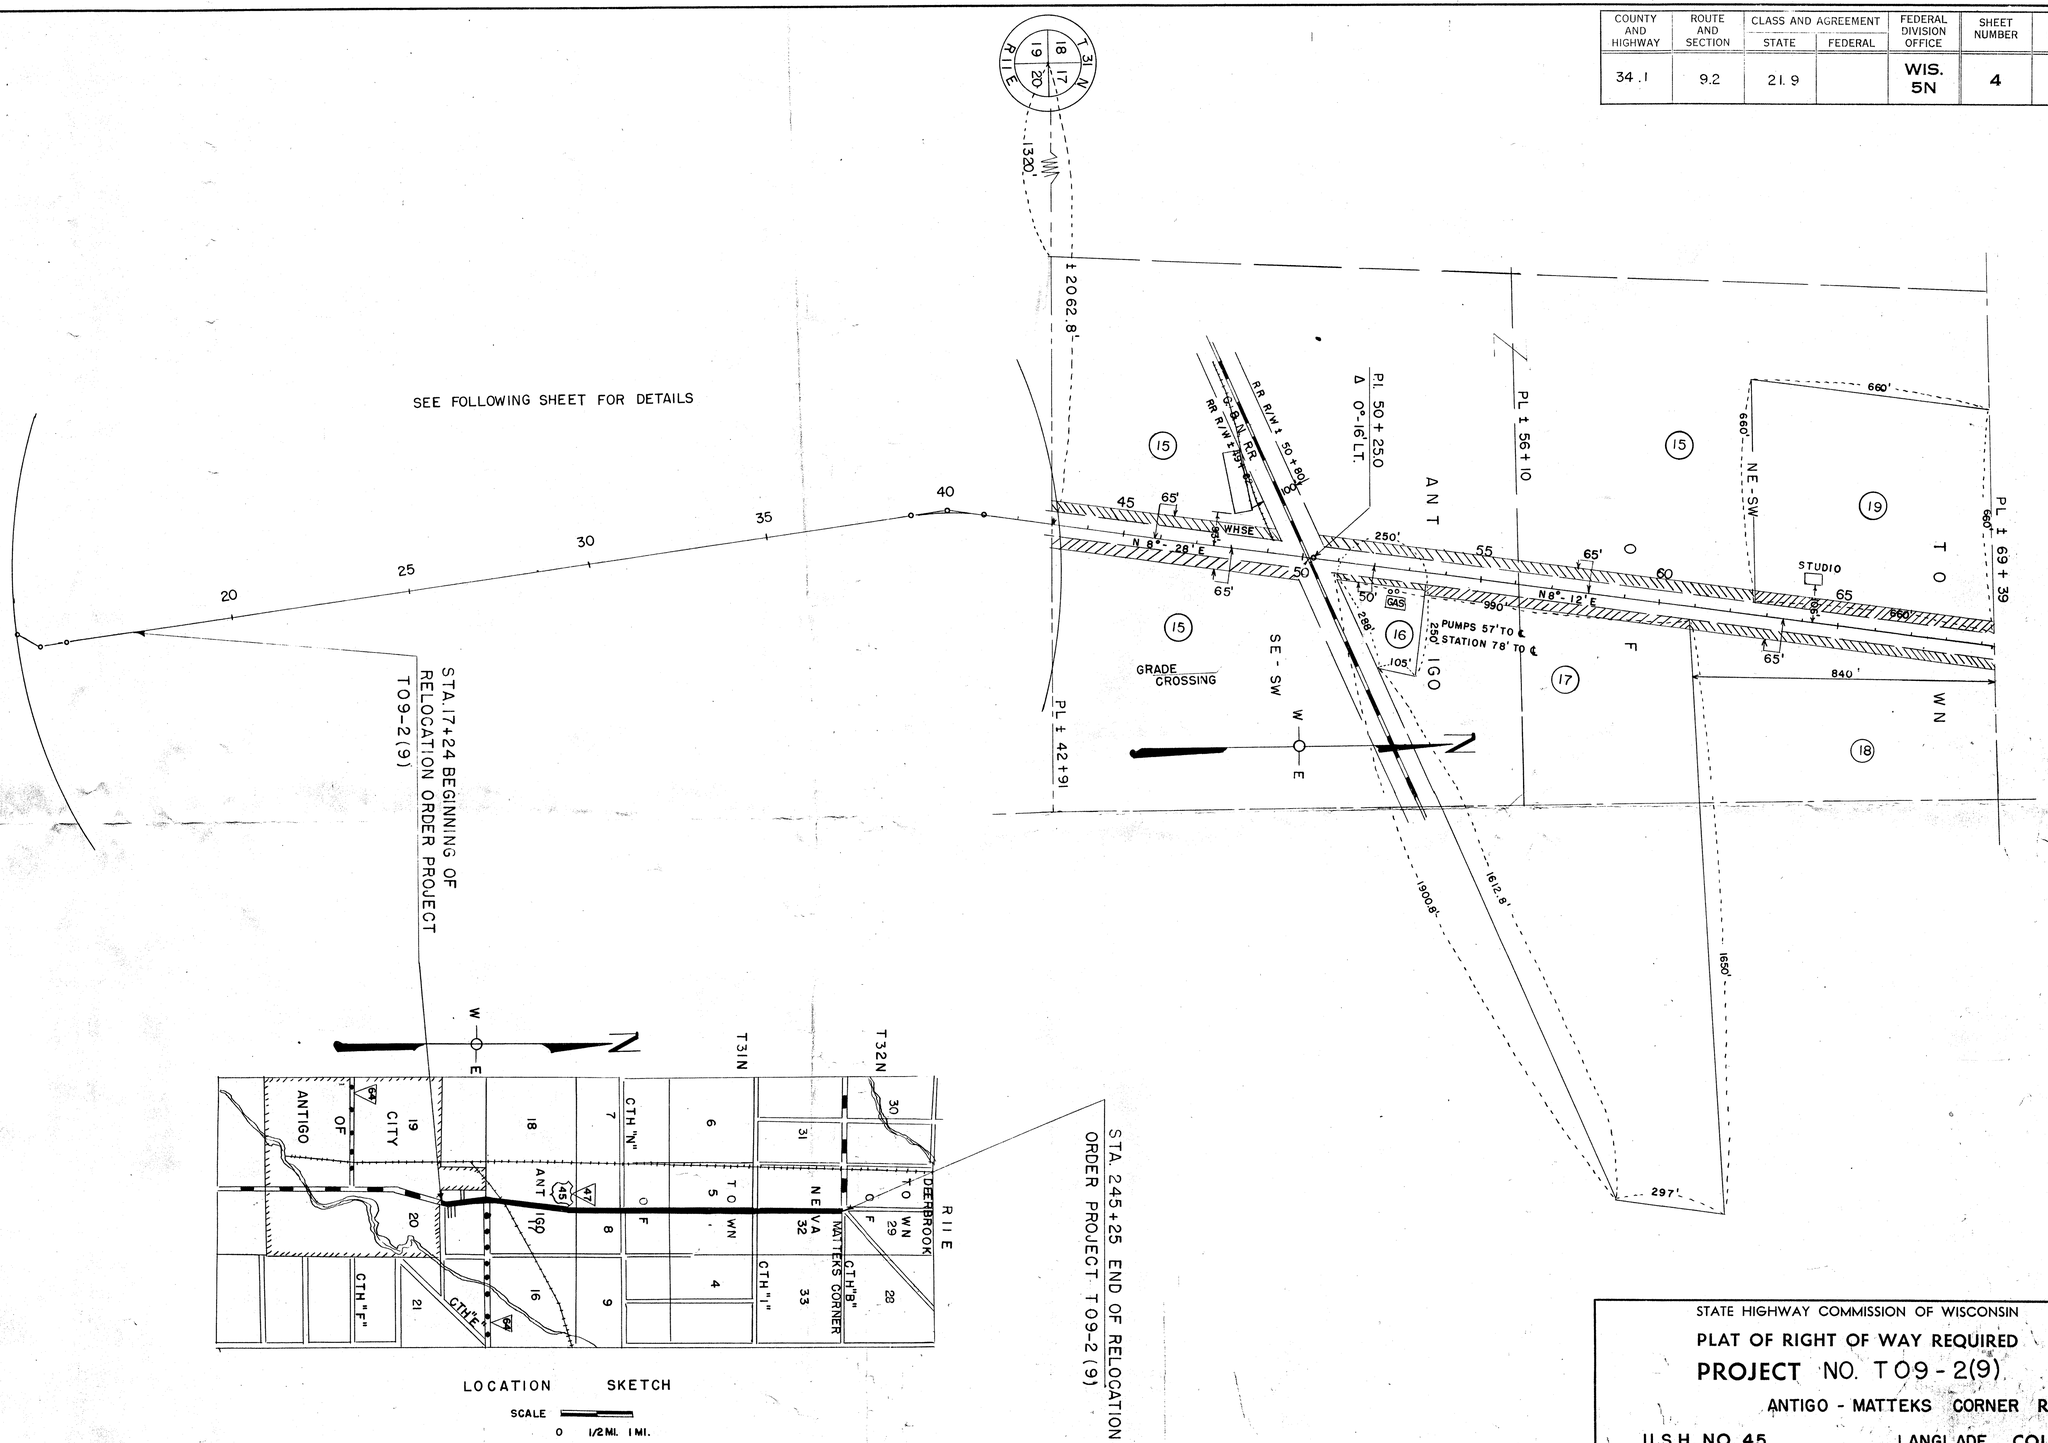

STATE HIGHWAY COMMISSION OF WISCONSIN

PLAT OF RIGHT OF WAY REQUIRED

PROJECT NO. T09-2(9)

ANTIGO - MATTEKS CORNER ROAD

U.S.H. NO. 45 LANGLADE COUNTY

SCALE 100' 200' 300' 400'

LENGTH = 4.318 MILES

DATED JAN. 5, 1951 APRIL 12, 1961 JUNE 20, 1951 NOV. 25, 1975 NC

DAVID WHITE CO., MILWAUKEE

RECORD # 46199
LANGLADE COUNTY SURVEYORS OFFICE
DATE FILED: 11/19/93 BY: DT