FED. ROAD DIST. NO.	STATE	STATE AID PROJ. NO.	SHEET NO.	TOTAL SHEETS
4	WISC.	7764	4	

DIVISION JOB NO. 7764

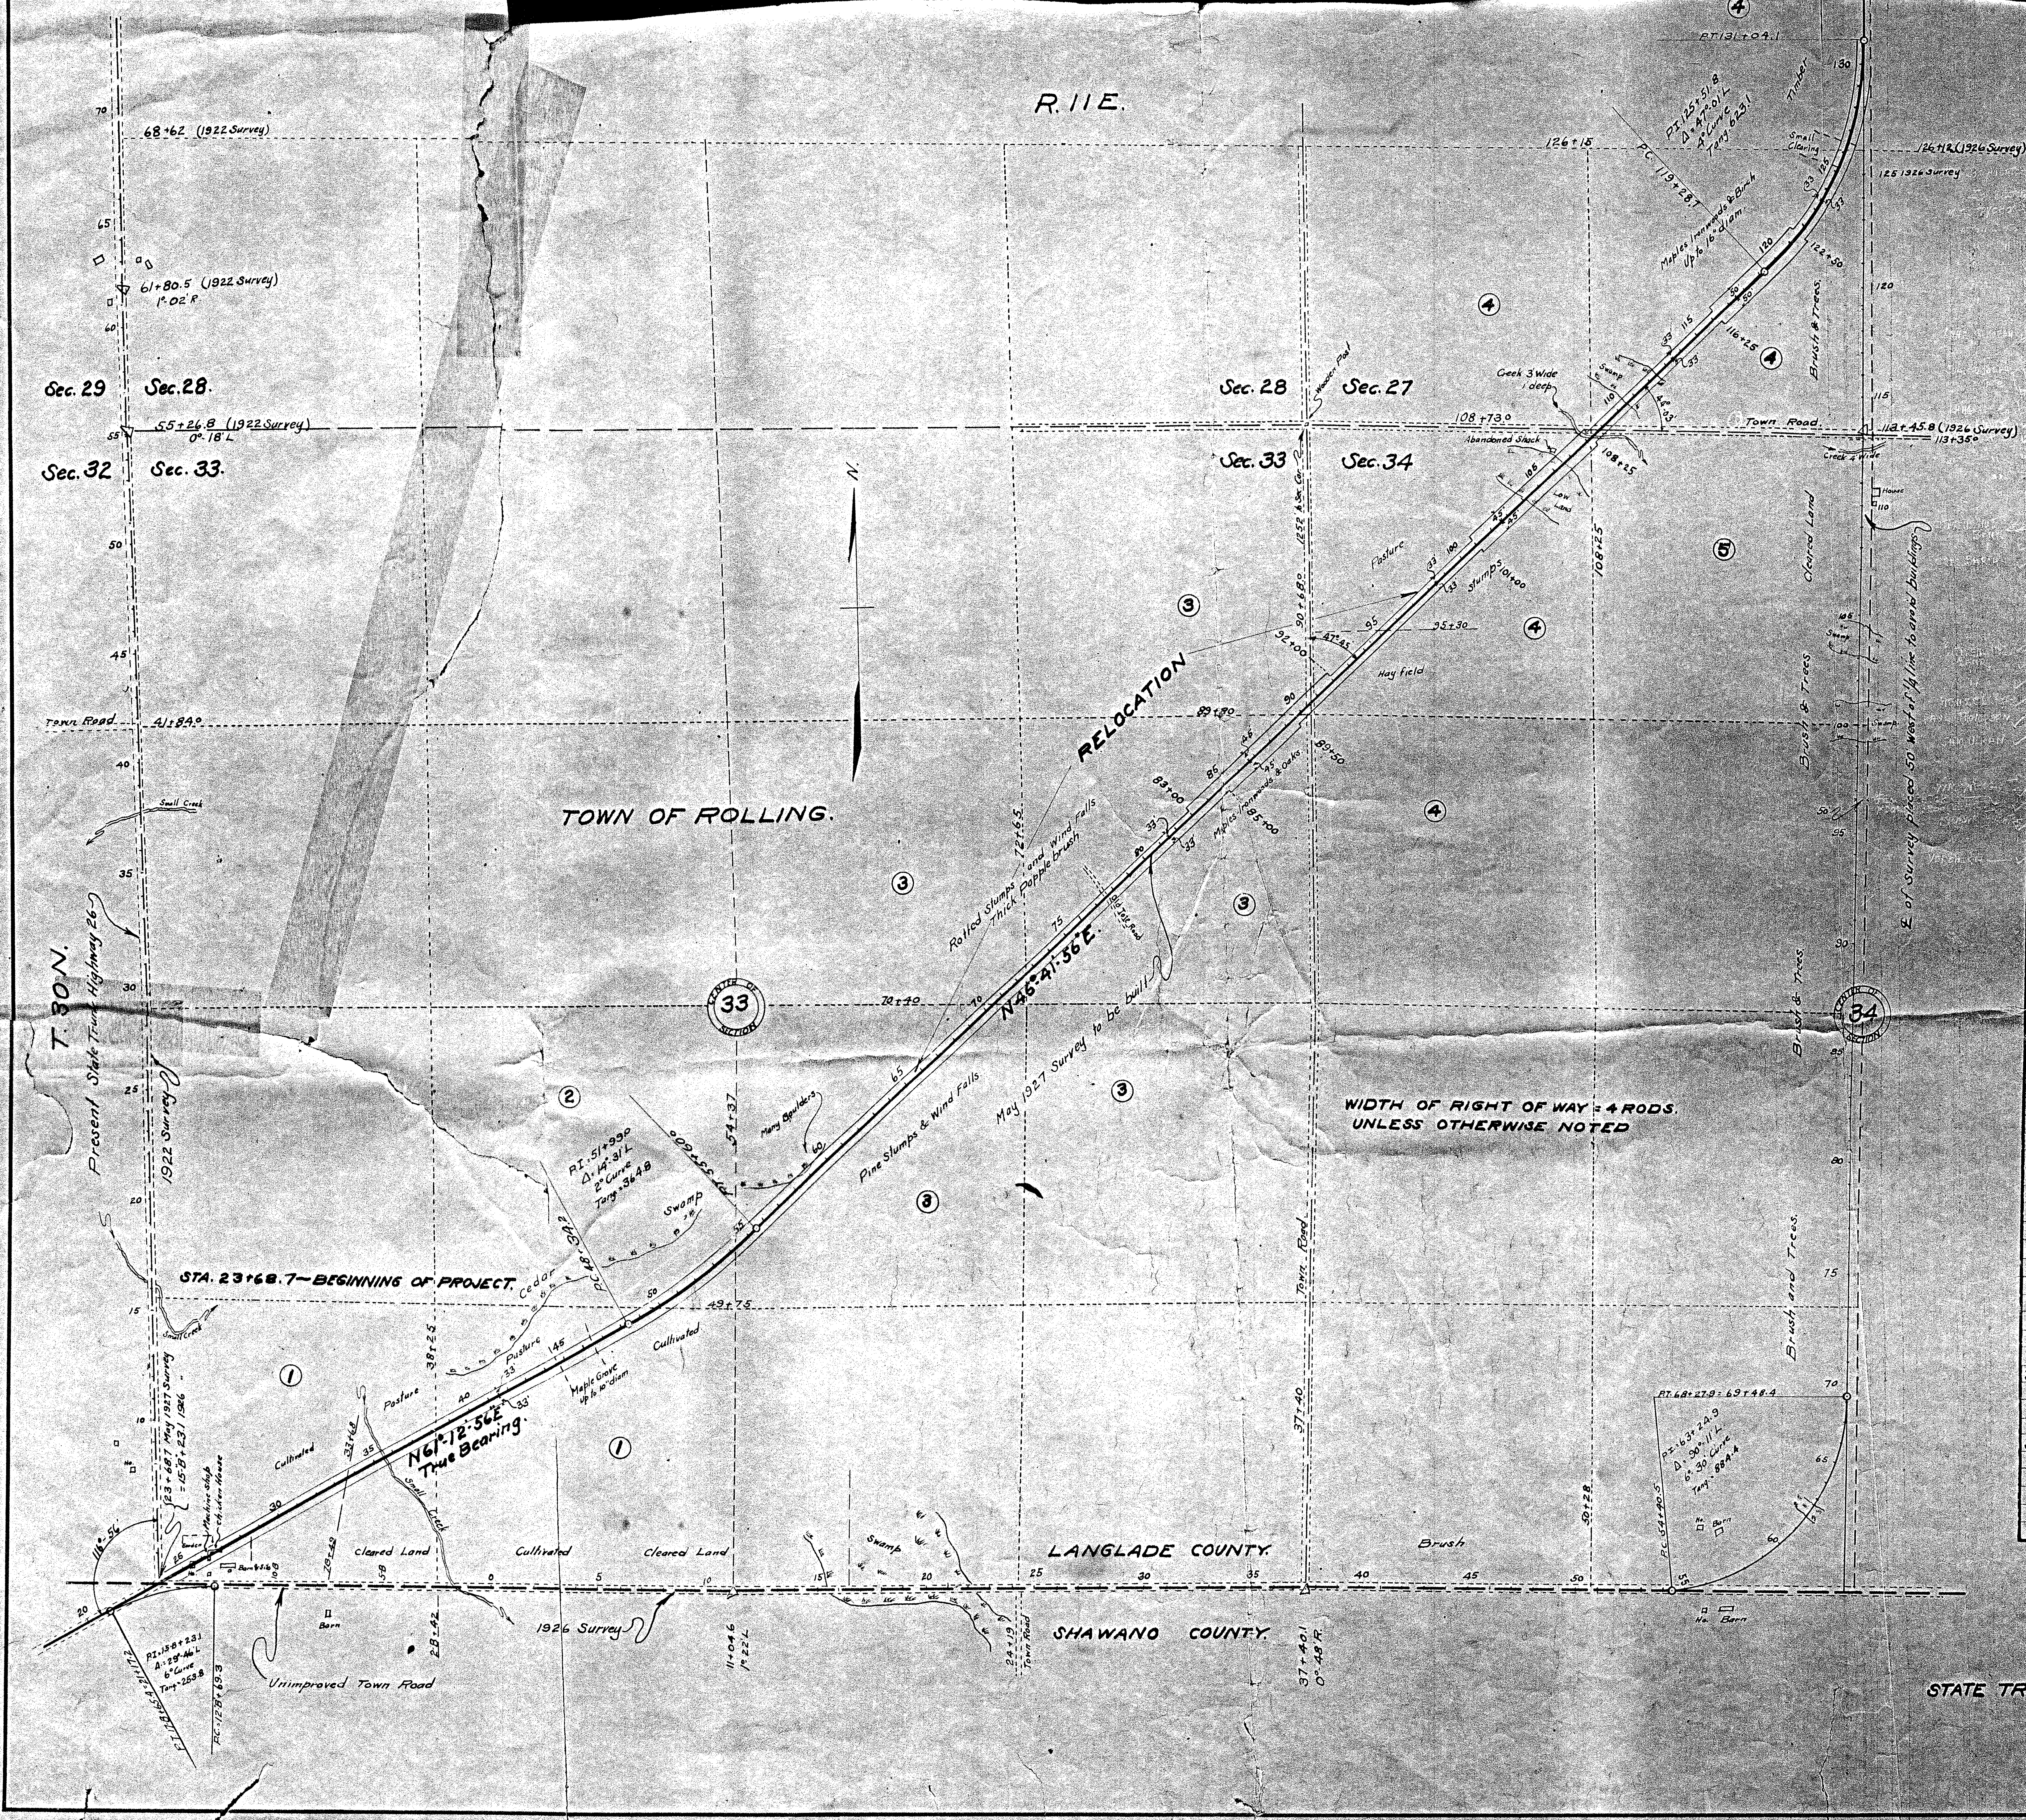

WIDTH OF RIGHT OF WAY = 4 RODS.
UNLESS OTHERWISE NOTED

LIST OF ABUTTING PROPERTY OWNERS WITH AREAS OF ENCROACHMENT AND AMOUNT OF NEW RIGHT OF WAY REQUIRED OF EACH.

NO.	DESCRIPTION	OWNER	ADDRESS	NEW R.O.W.	ENCROACHMENT
1.	S.W.¼ of S.W.¼ Sec. 33 T. 30N. R. 11E.	F. A. Fellner	Winnebago	3.90 Acrs.	
1.	S.E.¼ of S.W.¼ " 33 " " "	" "	"		
2	N.E.¼ of S.W.¼ " " " " "	Globe Foundry & Machine Co.	Sheboygan Wis	0.70 "	
3	N.W.¼ of S.E.¼ " " " " "	Hatton Lumber Co.	New London "	5.84 "	
3	N.E.¼ of S.E.¼ " " " " "	" " "	" " "		
3	S.W.¼ of N.E.¼ " " " " "	" " "	" " "		
3	S.E.¼ of N.E.¼ " " " " "	" " "	" " "		
3	N.E.¼ of N.E.¼ " " " " "	" " "	" " "		
4	S.W.¼ of N.W.¼ Sec. 34 " " "	Anna Kalkofen	Elmhurst "	8.27 "	
4	N.W.¼ of N.W.¼ " " " " "	" "	" "		
4	S.W.¼ of S.W.¼ " 27 " " "	" "	" "		
4	S.E.¼ of S.W.¼ " " " " "	" "	" "		
4	N.E.¼ of S.W.¼ " " " " "	" "	" "		
5	N.E.¼ of N.W.¼ " 34 " " "	Hattie L. Mertz	Antigo R.F.D.	0.07 "	
6	S.E.¼ of N.W.¼ " 27 " " "	Will Knott	" "	5.17 "	
6	N.E.¼ of N.W.¼ " " " " "	" "	" "		
6	N.W.¼ of N.E.¼ " " " " "	" "	" "		
6	S.W.¼ of N.E.¼ " " " " "	" "	" "		
6	S.E.¼ of S.W.¼ " 22 " " "	" "	" "		
7	N.W.¼ of S.E.¼ " 27 " " "	Roy B. Heckert	" "	0.07 "	
8	N.E.¼ of S.W.¼ " 22 " " "	Geo. Wunderlich	Elmhurst Wis.	2.04 "	
8	S.E.¼ of N.W.¼ " 22 " " "	" "	" "		
9	N.E.¼ of N.W.¼ " " " " "	Joseph Strasser	Antigo R.F.D.	1.31	
10	N.W.¼ of N.E.¼ " " " " "	W. J. White	" "	2.16	
10	S.W.¼ of N.E.¼ " " " " "	" "	" "		
11	N.W.¼ of S.E.¼ " " " " "	Menasha Woodenware Co.	Menasha Wis.	2.01 "	
11	S.W.¼ of S.E.¼ " " " " "	" " "	" "		
12	S.E.¼ of S.W.¼ " 15 " " "	Bertha Moss	Antigo	5.55 "	
12	N.W.¼ of S.E.¼ " " " " "	" "	"		
12	S.W.¼ of S.E.¼ " " " " "	" "	"		
13	N.E.¼ of S.W.¼ " " " " "	Wenzl Steffek	" R.F.D.	0.34 "	
14	S.E.¼ of N.W.¼ " " " " "	Frank D. Harvey	" "	0.19 "	0.32 Acrs.
15	N.E.¼ of N.W.¼ " " " " "	Ullman Realty Corp.	Antigo	0.37 "	0.08 "
16	N.W.¼ of N.E.¼ " " " " "	Walter E. Hammond	"	0.41 "	0.06 "
16	S.W.¼ of N.E.¼ " " " " "	" " "	"		0.00 "
17	S.E.¼ of S.W.¼ Sec. 10 " " "	Joseph Wright	"	0.01 "	0.18 "
18	N.E.¼ of S.W.¼ " " " " "	Geo. Hubatsch et al	"	0.00 "	0.02 "
19	S.E.¼ of N.W.¼ " " " " "	Frank Hubatsch	"	0.11 "	0.00 "
19	S.W.¼ of N.E.¼ " " " " "	" "	"		0.01 "
20	N.E.¼ of N.W.¼ " " " " "	Veronika Talarczyk	"	0.03 "	0.00 "
21	N.W.¼ of N.E.¼ " " " " "	Robert Schwingl	"	0.00 "	0.09 "
22	N.W.¼ of S.E.¼ " " " " "	Bert Stegelske	"	0.05 "	0.22 "
23	S.W.¼ of S.E.¼ " " " " "	Geo Hubatsch	"	0.00 "	0.00 "
24	S.E.¼ of S.W.¼ " 3 " " "	Martin Sobkowiak	"	0.00 "	0.20 "
25	N.E.¼ of S.W.¼ " " " " "	Chas Molzahn et al	"	0.00 "	0.17 "
26	S.E.¼ of N.W.¼ " " " " "	Katie Stelgelski	"	0.08 "	0.07 "
27	N.E.¼ of N.W.¼ " " " " "	Walter Bryant	"	0.00 "	0.11 "
28	N.W.¼ of N.E.¼ " " " " "	James Monroe	"	[illegible]	0.15 "
29	S.W.¼ of N.E.¼ " " " " "	W. C. Hoppe et al	"	0.29 "	0.06 "
30	N.W.¼ of S.E.¼ " " " " "	Bert Stelgelski	"		0.13 "
31	S.W.¼ of S.E.¼ " " " " "	Steve Noskowiak et al	"		0.08 "
32	S.W.¼ of S.W.¼ " 32 T31N R. 11E.	H. Britzman 2 Acres	Antigo R.F.D. #3		
		Geo. Hubatsch 3 "	" " "		
		R. Malkgruf 3½ "	" " "		
		Fred Knott 1½ "	" " "		
		John Seis 1½ "	" " "		
		Nick Tallazarck 6 "	" " "		
		John Pinkowski 6 "	" " "		
		Mrs. Pawlak 5 "	" " "		
		Paul Thompson 15 "	" " "		
		F. Volkman 7 "	" " "		
33	N.W.¼ of S.W.¼ Sec. 32 T.31N. R. 11E.	F. Volkman 7 "	" " "		
		Mrs. Pawlak 13 "	" " "		
		Joe Rettinger 7 "	" " "		
		John Pinkowski 4 "	" " "		
		V. Samolinski 7 "	" " "		
		H. C. Plantz 5 "	" " "		
		Wentzel Koltz 5 "	" " "		
34	N.E.¼ of S.W.¼ Sec. 32 T.31N. R. 11E.	W. F. Kasson	Antigo R.F.D. #3		
		Edward Kadow	" " "		
		John Cherf	" " "		
35	S.E.¼ of S.W.¼ Sec. 32 T.31N. R. 11E.	Wolfgang Rettinger	" " "		
		Harvey Lazzelere	" " "		
		Herman Breitzman	" " "		
		John Seis	" " "		
	TOTALS.			39.08	1.95

38.60

STATE TRUNK HIGHWAY NO. 26.

PLAT OF RIGHT OF WAY REQUIRE
STATE AID PROJECT NO. 7764
ANIWA-ANTIGO ~ ROA
LANGLADE COUNTY
SCALE 1 INCH = 400 FEET.

RECORD # 40204 1 of 3
LANGLADE COUNTY SURVEYORS OFFICE
6/4/96 D. Tauson

FED. ROAD DIST. NO.	STATE	STATE AID PROJ. NO.	SHEET NO.	TOTAL SHEETS
4	WISC.	7764	5	

DIVISION JOB NO. 7764

WIDTH OF RIGHT OF WAY : 4 RODS
UNLESS OTHERWISE NOTED.

STATE TRUNK HIGHWAY NO. 26.

PLAT OF RIGHT OF WAY REQUIRED
STATE AID PROJECT NO. 7764
ANIWA-ANTIGO ~ ROAD
LANGLADE COUNTY
SCALE 1 INCH : 400 FEET.

0204 2 of 3

Y SURVEYORS OFFICE
DATE FILED: ______ BY:

DIST. NO.	STATE	PROJ. NO.	NO.	SHEETS
4	WISC.	7764	6	

DIVISION JOB NO. 7764

STATE TRUNK HIGHWAY NO. 26.

PLAT OF RIGHT OF WAY REQUIRED
STATE AID PROJECT NO. 7764
NIWA GO ~ ROAD
NTY

RECORD # 40204 3 OF 3
LANGLADE COUNTY SURVEYORS OFFICE
DATE FILED: ________ BY: ________