


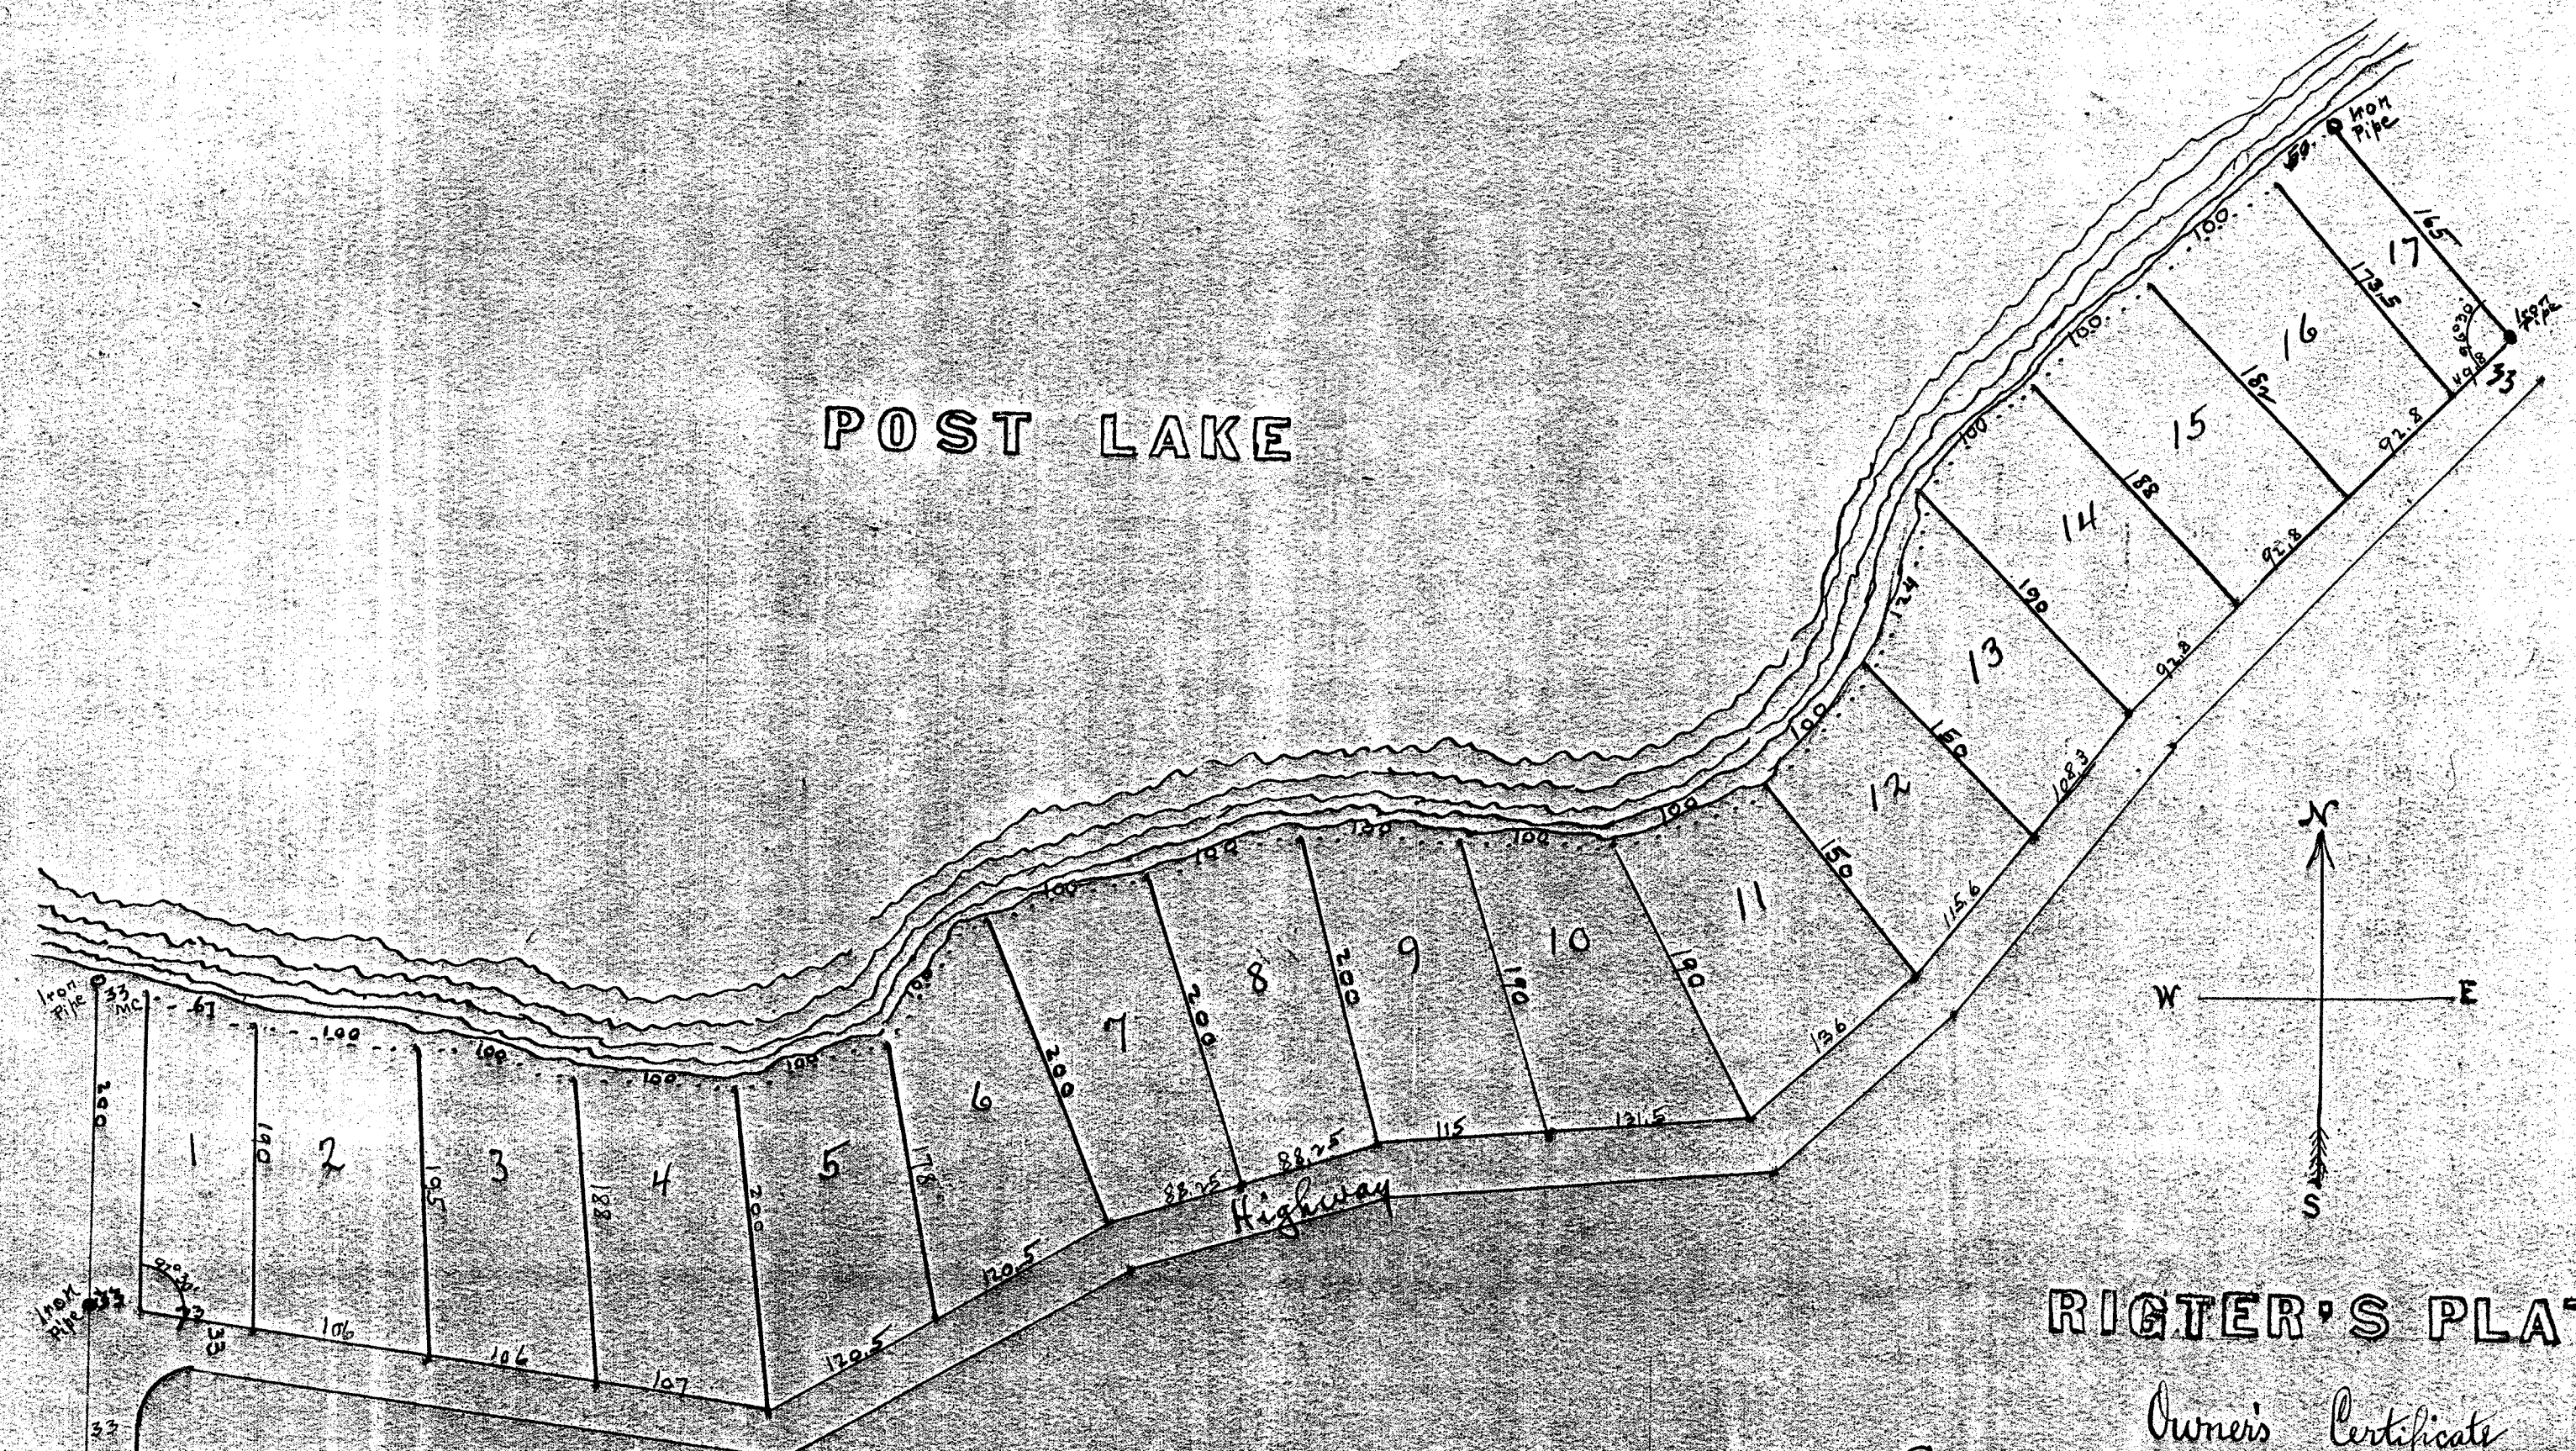

POST LAKE

RIGTER'S PLAT

Surveyor's Certificate
I hereby certify that I have within the last 30 days surveyed, subdivided and platted the land represented by this map by direction of Joseph M. Rigter owner of said land.
That said map is a correct representation of all exterior boundaries of land surveyed and subdivided, and that in surveying and platting the same I have fully complied with Chapter 101 of the Revised Statutes of the State of Wisconsin (fourth year 1919) and all acts amendatory thereof and supplemental thereto.
The lands enclosed in this map are described as follows:
Government Lots 1 and 2 Sec. 23 T. 40 N. 34 E. Range 11 E. The figures in the center of lots are the numbers of same and the figures on the margin are the lengths and widths thereof in feet.
Dated July 5th 1923 Signed Malcolm Hutchinson
Surveyor

Subscribed and sworn to before me this 5th day of July 1923
John Benishel
Notary Public
Langlade Co. Wis.
My Com. expires Jan. 1, 1924

Scale 100 Feet to 1 inch

Owner's Certificate
State of Wisconsin
Langlade County
This is to certify that Joseph M. Rigter has caused the land described in the foregoing Certificate of Malcolm Hutchinson, surveyor, to be surveyed and mapped as represented on annexed map, and that said Joseph M. Rigter is owner of land above described.
The said Joseph M. Rigter has caused this plat to be called Rigter's Plat.
In presence of Louis Maybee
C. B. McDonald
Signed Joseph M. Rigter SEAL

State of Wisconsin
Langlade County
Personally came before me this 13th day of July 1923 the one named Joseph M. Rigter to me known to be the person who executed the foregoing instrument and acknowledged it to be his own.
Signed Benjamin Benishel
Notary Public
Langlade County, Wis.
My Com. expires March 30, 1924

We hereby approve of "RIGTER'S PLAT" as surveyed by Malcolm Hutchinson and certified by him under date of July 5th 1923
Dated Elcho, Wis. 1923
F. J. Olmsted
W. J. Litzen
C. B. McDonald
Chairman and Supervisors of the Town of Elcho, Wis.

101810
Registers Office }
Langlade County, Wis.
Received for record this 18 day of February A.D. 1924 at 1:30 o'clock P.M. and recorded in Vol. C of Plats on page 41.
H. A. Friedman Register