NO.	GRANTOR	GRANTEE	INSTRUMENT	DATE	RECORD Book	RECORD Page	RECORD Date	REMARKS	AREA Sq.Ft.	AREA Ac.
1	H.O.H. Reed	ULS&S Ry.Co.	W. D.	Nov. 30, 1880	24	564	Aug. 3, 1885			2.93
2	G. H. Goldrick	CMST Ry.Co.	Easement	Mar. 20, 1906	Not Recorded					
3	Thomas Donohan	CMST Ry.Co.	Easement	Aug. 17, 1897	45	274	Sept. 1, 1897		7905	
4	F. T. Rhinelander	ULS&S Ry.Co.	W. D.	Nov. 13, 1882	29	222	Dec. 3, 1882		5335	
5	Same Deed as Parcel #1									3.25
6	Same Deed as Parcel #4									1.56
7	Same Deed as Parcel #1									2.82
8	Samuel S. Rumsa	ULS&S Ry.Co.	W. D.	Nov. 30, 1880	24	563	Aug. 3, 1885			1.73
9	L. P. Reynolds	CMNW Ry.Co.	Easement	May 25, 1911	Not Recorded				2700	0.06
		LANDLADE COUNTY								
10	H.O.H.Reed	ULS&S Ry.Co.	W. D.	June 28, 1881	1	191	Mar. 14, 1882			2.96
11	Harry T. Reed	ULS&S Ry.Co.	W. D.	June 28, 1881	1	193	Mar. 14, 1882		21000	
	St.Paul Eastern Grand Trunk Ry.	do	W. D.	Aug. 7, 1882	6	639	Aug. 10, 1882			
12	H.O.H. Reed	do	T. D.	June 28, 1881	1	201	Mar. 14, 1882			0.06
13	Chas. H. Upham	do	Deed	May 24, 1881	1	204	Mar. 14, 1882			0.23
14	Henry Lamb	do	Deed	June 30, 1882	1	351	July 3, 1882			0.15
15	S. A. Coleman	do	W. D.	June 23, 1881	1	343	July 1, 1882			2.72

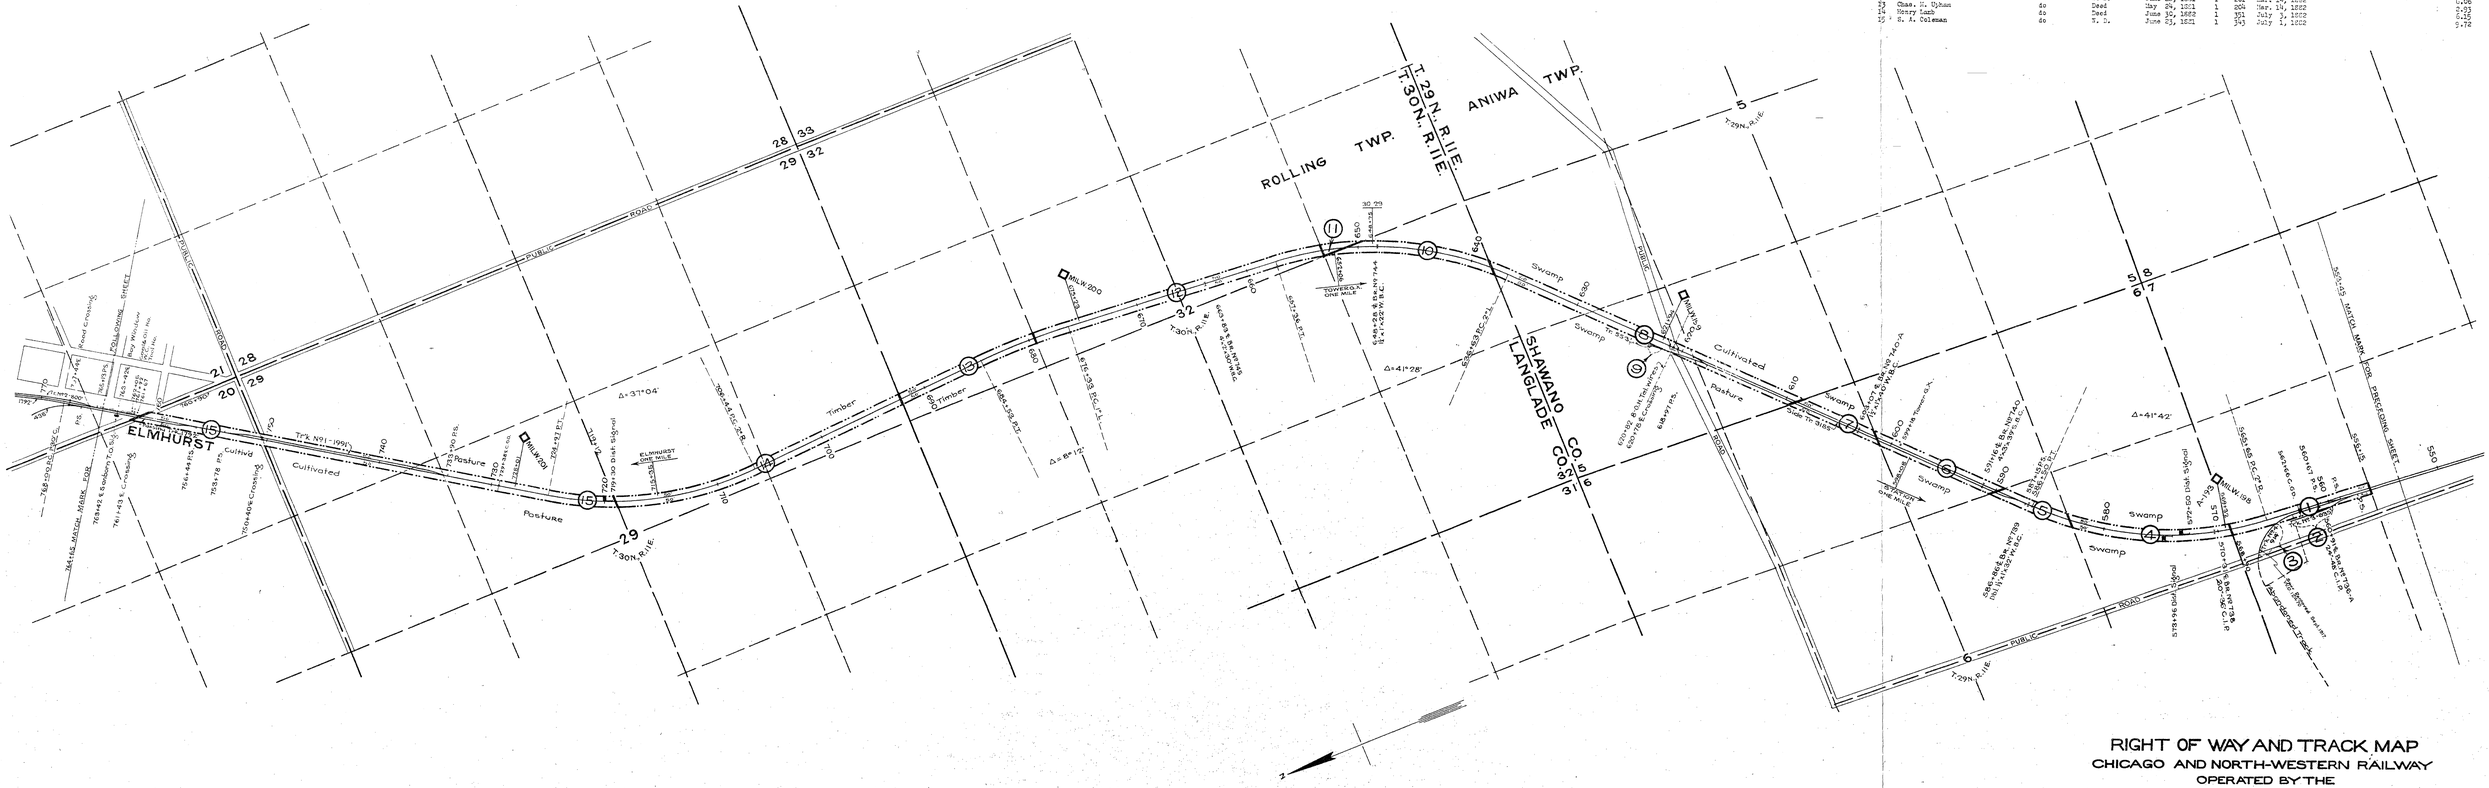

PLATTED - C.V.B. - AUG. 18-1916.
TRACED - V.W.C. - SEPT.13-1916.
CHECKED - C.M°C. SEPT 21 1916

RECORD # 40224
LANGLADE COUNTY SURVEYORS OFFICE
DATE FILED: 3/10/26 BY: J. Tuley

Sheet No 4 of 32 C.&N.W. Ry.
from Survey Station 553+45
to Survey Station 764+65
25-P 14-S.
Valuation Engineer

RIGHT OF WAY AND TRACK MAP
CHICAGO AND NORTH-WESTERN RAILWAY
OPERATED BY THE
C.&N-W. RY. CO.
ASHLAND DIVISION
ELAND, WIS. TO STATE LINE, MICH
STA. 553+45 TO STA. 764+65
SCALE: 1-IN. = 400-FT. JUNE 30, 1917.
OFFICE OF CHIEF ENGINEER
CHICAGO, ILL.

WIS. V-54
4