LOT 6 AND LOT 7 OF BLOCK 84 OF ORIGINAL PLAT OF THE VILLAGE (NOW CITY) OF ANTIGO, WISCONSIN.

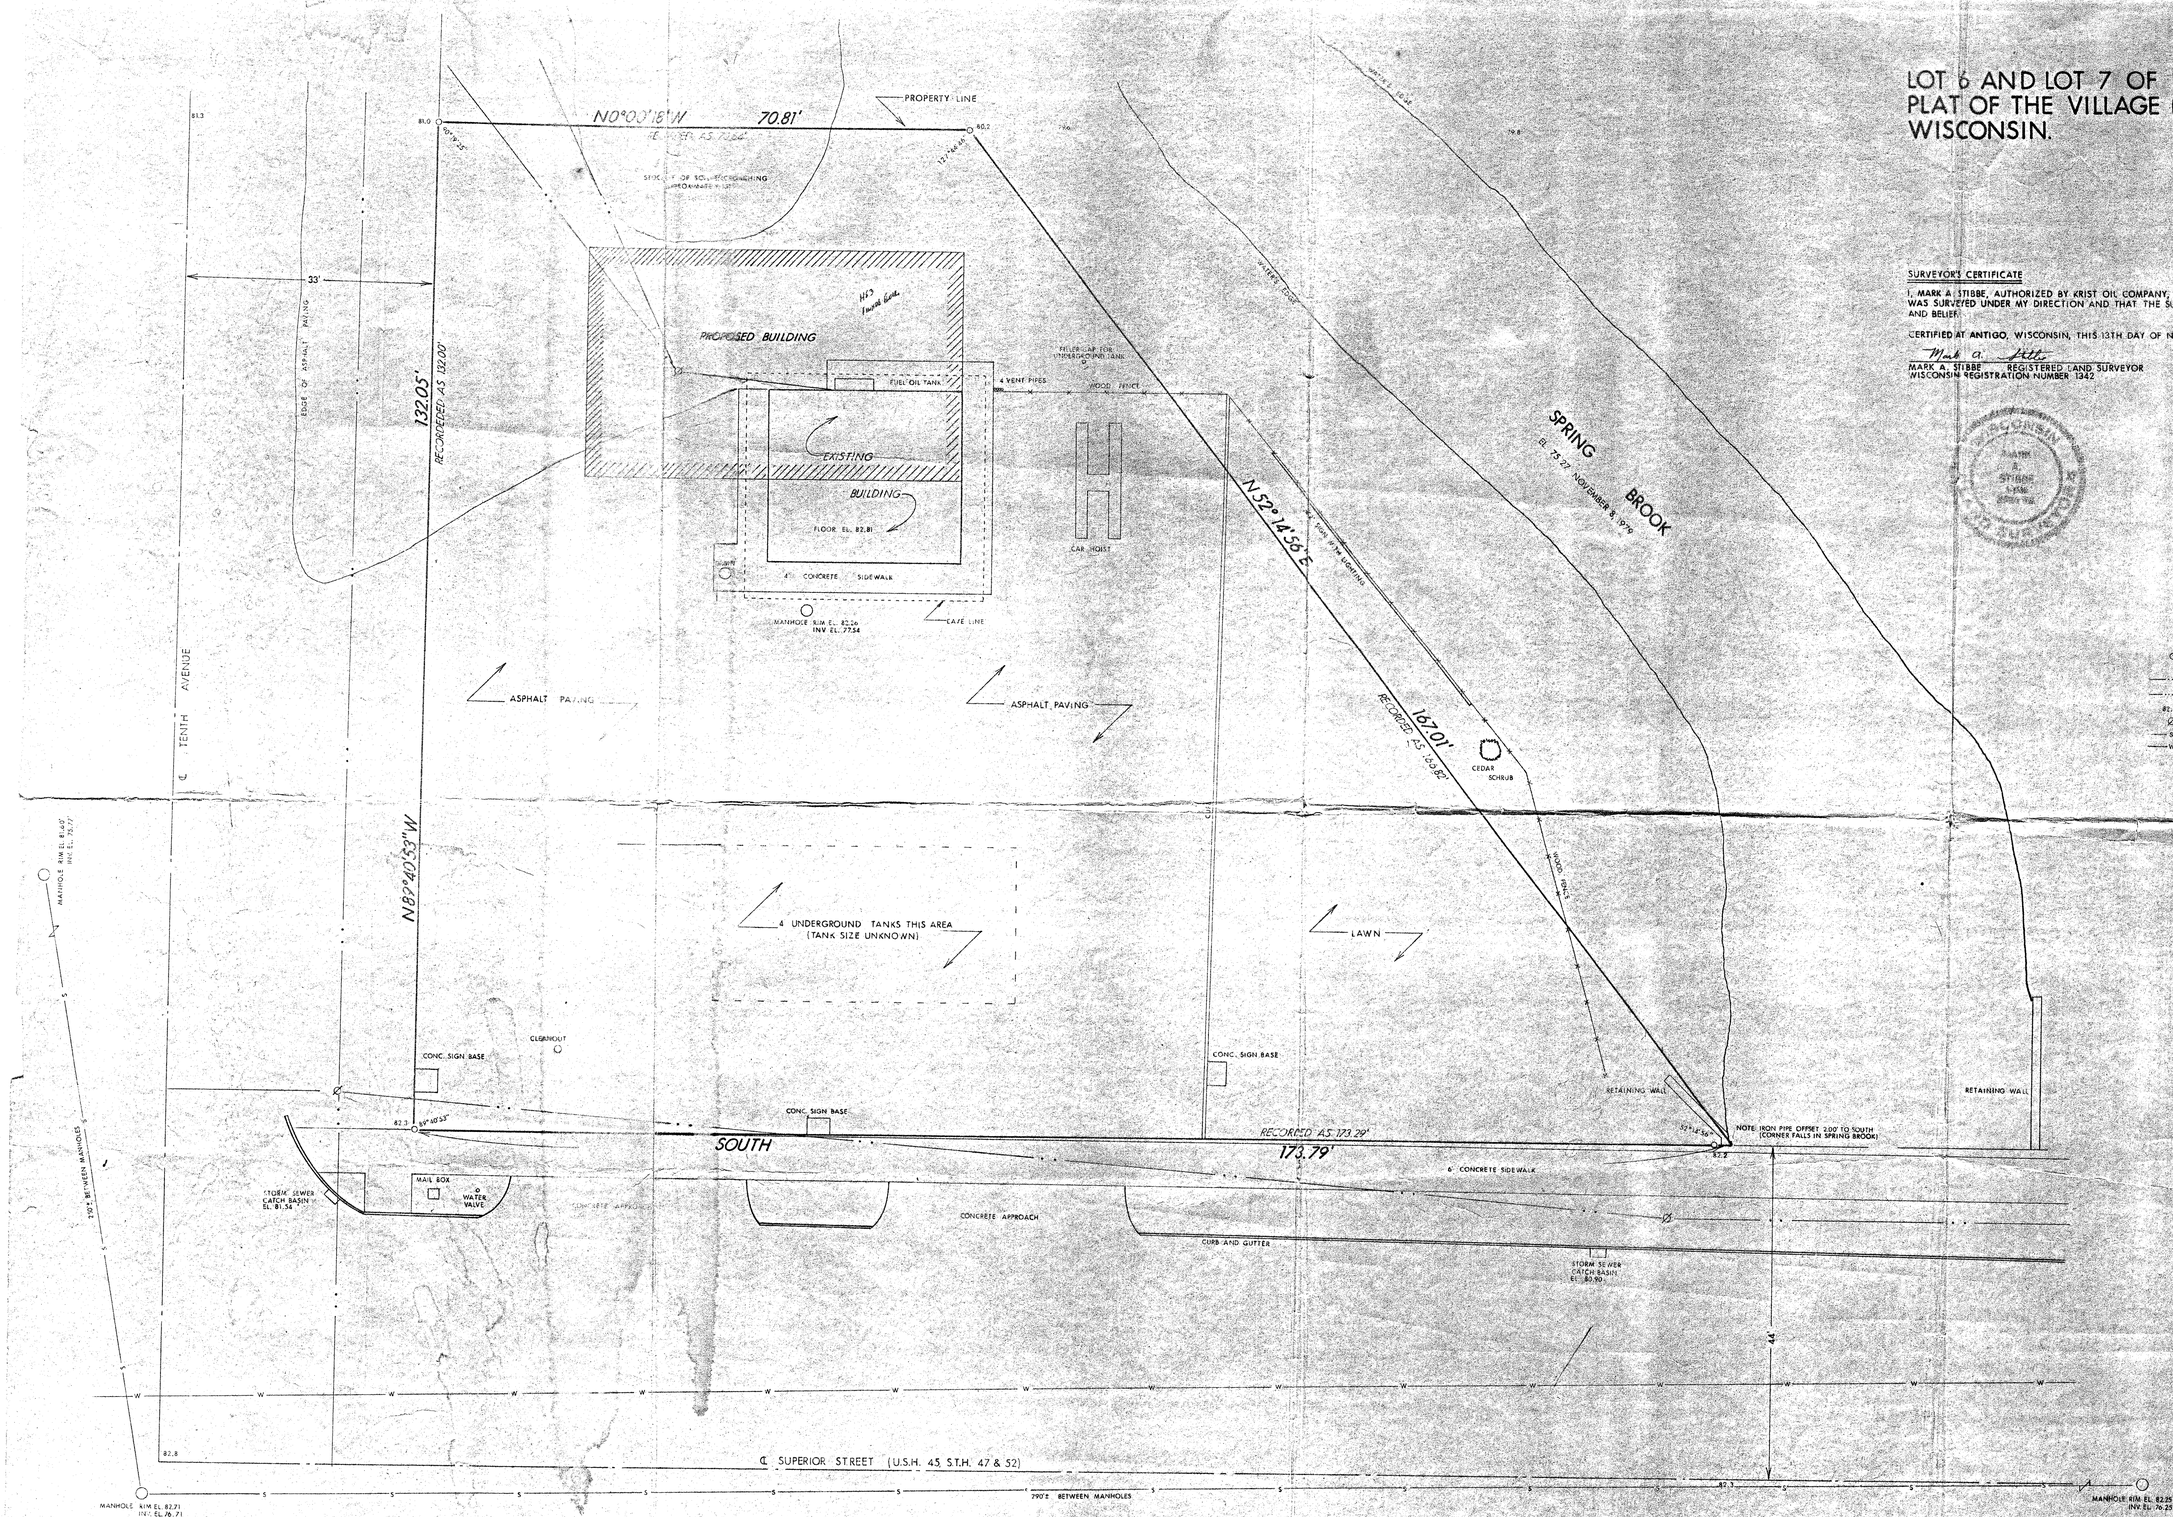

SURVEYOR'S CERTIFICATE

I, MARK A. STIBBE, AUTHORIZED BY KRIST OIL COMPANY, HEREBY CERTIFY THAT THE ABOVE DESCRIBED PARCEL WAS SURVEYED UNDER MY DIRECTION AND THAT THE SURVEY IS CORRECT TO THE BEST OF MY KNOWLEDGE AND BELIEF.

CERTIFIED AT ANTIGO, WISCONSIN, THIS 13TH DAY OF NOVEMBER, 1979.

Mark A. Stibbe

MARK A. STIBBE REGISTERED LAND SURVEYOR
WISCONSIN REGISTRATION NUMBER 1342

LEGEND

- ⊙ 1" x 30" IRON PIPE SET, MIN. WT. 1.13 LB./FT. (SEE SKETCH BELOW)
- OVERHEAD POWER LINES
- OVERHEAD TELEPHONE LINE
- 82.81 EXISTING ELEVATION
- Ø UTILITY POLE
- S 15" SANITARY SEWER (APPROXIMATE LOCATION)
- W 8" WATER MAIN (APPROXIMATE LOCATION)

TRADEWELL SURVEYING

"PERMANAGE" CAPS SET IN 1" PIPES

GRAPHIC SCALE

0 5' 10' 20' 30'

SCALE: 1" = 10'

BASIS OF BEARING: SUPERIOR STREET ASSUMED NORTH - SOUTH

NOTES

BENCH MARK: NORTH FLANGE BOLT OF HYDRANT AT SOUTHWEST CORNER OF INTERSECTION OF TENTH AVE. AND SUPERIOR ST, B.M. ELEVATION = 85.06 (ELEVATION SHOWN + 1400 = U.S.G.S. DATUM)

NATURAL GAS LINES ON TENTH AVE. AND SUPERIOR ST. WERE NOT LOCATED (LINES WILL BE LOCATED IN FIELD BY CITY GAS OF ANTIGO UPON REQUEST)

THE ABOVE DESCRIBED PARCEL CONTAINS 16148 SQUARE FEET.

100 YEAR FLOOD PLAIN ELEVATION = 1482.00 (U.S.G.S. DATUM) AS PER CITY OF ANTIGO FLOOD PLAIN ZONING MAP, REVISED APRIL, 1971.

T-W THE TRADE-WELL COMPANY
711 SUPERIOR ST. ANTIGO, WIS. 54409 PH. (715) 62

SCALE 1" = 10'	REVISIONS		BY
DATE 11-13-79			
DR'N	CKD		
APV'D			
TITLE KRIST OIL COMPANY			NO. 179-979

RECORD # 40245
LANGLADE COUNTY SURVEYORS OFFICE