WHITE LAKE T.I.D. NO. 1

OF PART OF GOVERNMENT LOT 1, THE NORTHEAST 1/4, SOUTHEAST 1/4 AND SOUTHWEST 1/4 OF THE NORTHWEST 1/4 OF SECTION 21, TOWNSHIP 31 NORTH, RANGE 14 EAST, VILLAGE OF WHITE LAKE, LANGLADE COUNTY, WISCONSIN

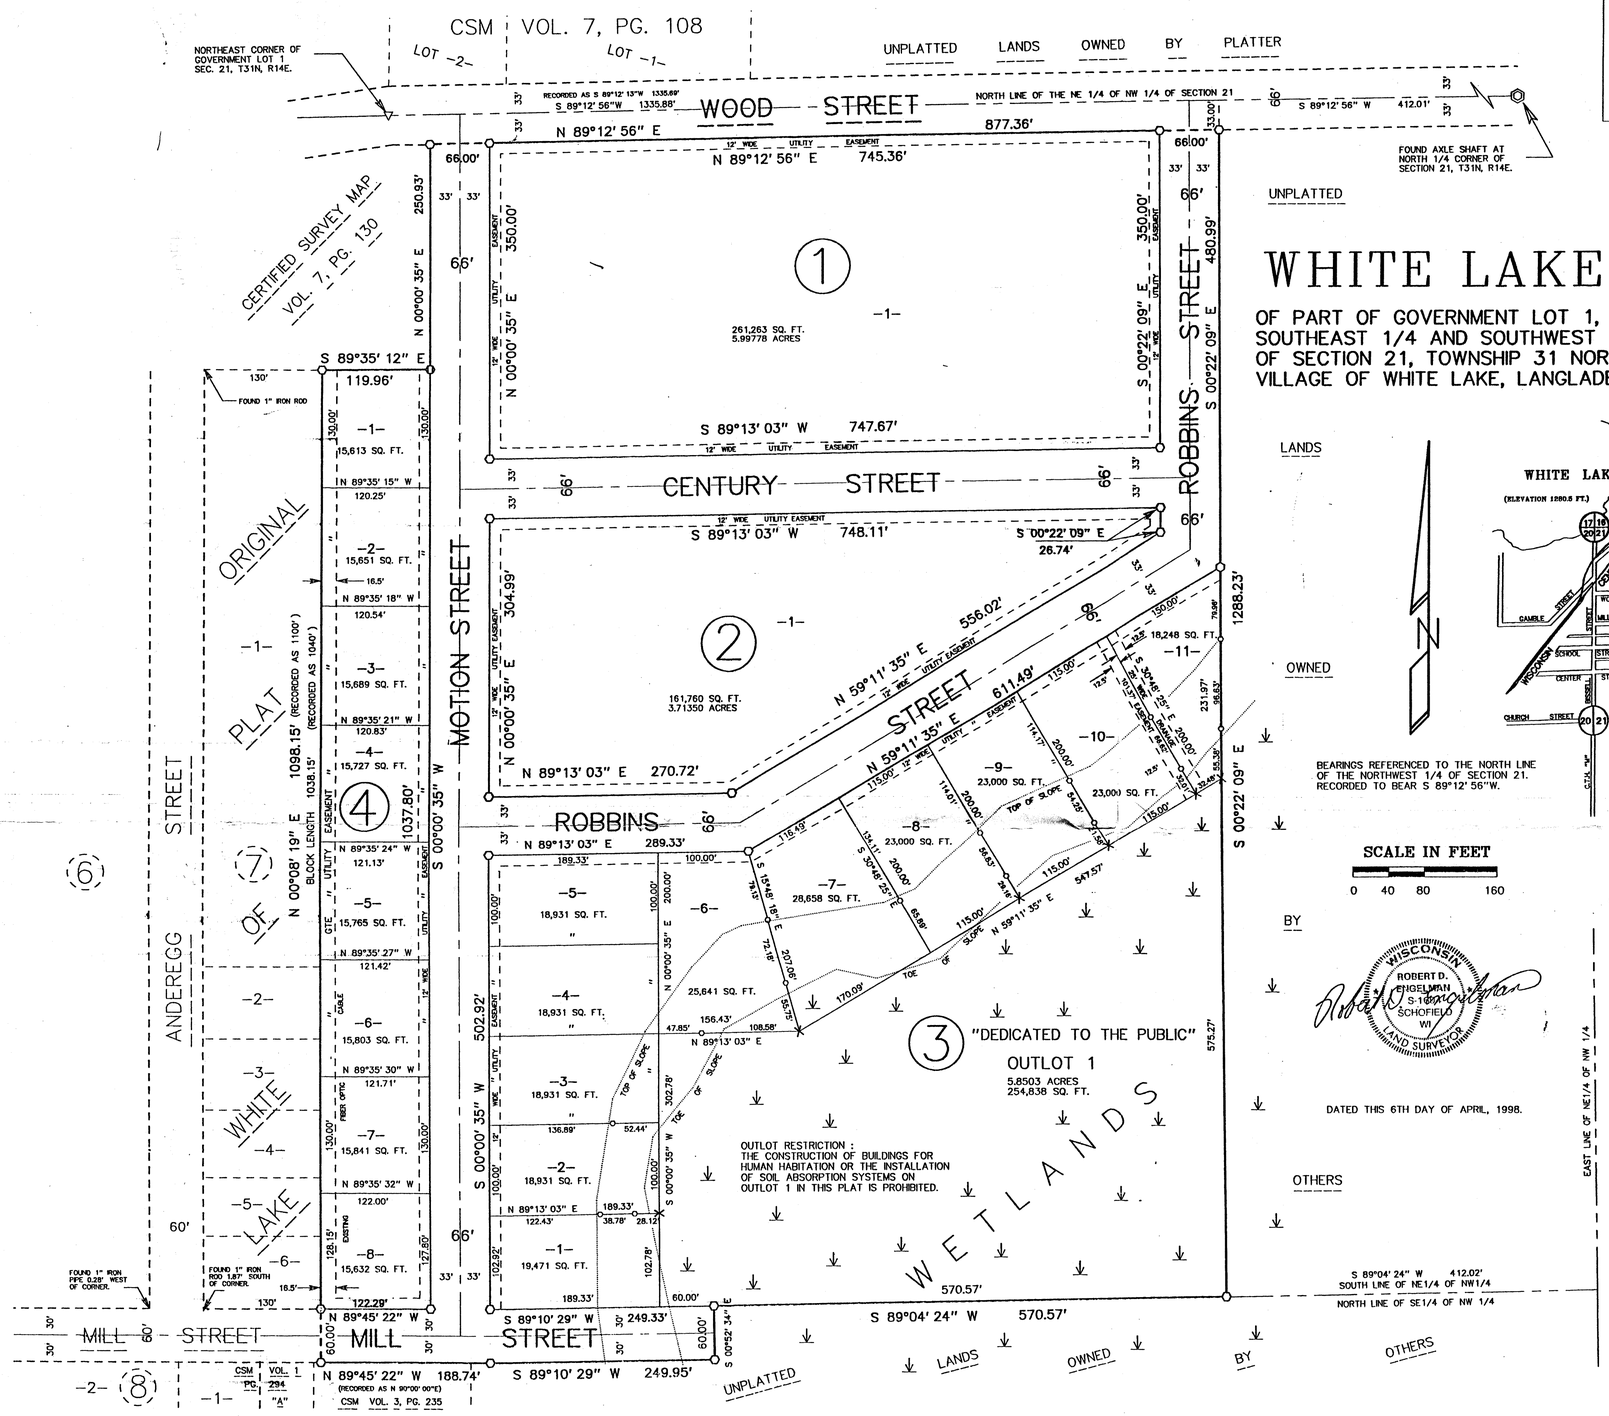

BEARINGS REFERENCED TO THE NORTH LINE OF THE NORTHWEST 1/4 OF SECTION 21. RECORDED TO BEAR S 89°12' 56"W.

SCALE IN FEET

0 40 80 160

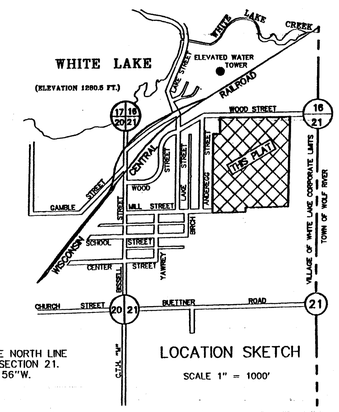

LOCATION SKETCH

SCALE 1" = 1000'

ROBERT D. ENGELMAN S-1696 SCHOFIELD WI WISCONSIN LAND SURVEYOR

DATED THIS 6TH DAY OF APRIL, 1998.

LEGEND

- ● FOUND 3/4" IRON ROD
- ▽ FOUND RAILROAD SPIKE
- X NO MONUMENT SET DUE TO UNSTABLE SOILS
- ○ SET 1-1/4" X 30" RE-BAR WEIGHING 4.30 LBS/LIN.FT.
- ∘ SET 3/4" X 24" IRON ROD WEIGHING 1.50 LBS/LIN.FT. FOR POINTS ON LOT LINE.

ALL OTHER LOT CORNERS STAKED WITH 3/4" X 24" IRON RODS WEIGHING 1.50 LBS/LIN.FT.

ALL LINEAR MEASUREMENTS HAVE BEEN MADE TO THE NEAREST ONE HUNDREDTH OF A FOOT AND ALL ANGULAR MEASUREMENTS HAVE BEEN MADE TO THE NEAREST 10 SECONDS.

NOTE:
THE PORTION OF MILL STREET LYING EAST OF MOTION STREET WILL REMAIN AS A DRAINAGEWAY AND INGRESS--EGRESS TO OUTLOT 1 UNTIL SUCH TIME AS FUTURE STREET EXTENSIONS ARE NECESSARY.

THIS INSTRUMENT DRAFTED BY:
R.D. ENGELMAN

SHEET 1 OF 2 SHEETS

NOTE: THE RECORDED DOCUMENT MIGHT DIFFER FROM THIS COPY!

40295

RECORD #
LANGLADE COUNTY SURVEYORS OFFICE
DATE FILED: 3/1/99 BY: D. Petty