


GOVERNMENT LOT 1 SEC 12 T. 33 N. R. 10 E.

WEST PART OF GOVERNMENT LOT 2 SEC. 12 T. 33 N. R. 10 E.

BLOCK 2

BLOCK 1

Approved:
Geo. Durler, Chairman
Geo. P. Bremer
J. J. Kuzmen
Town Board
Town of Upham

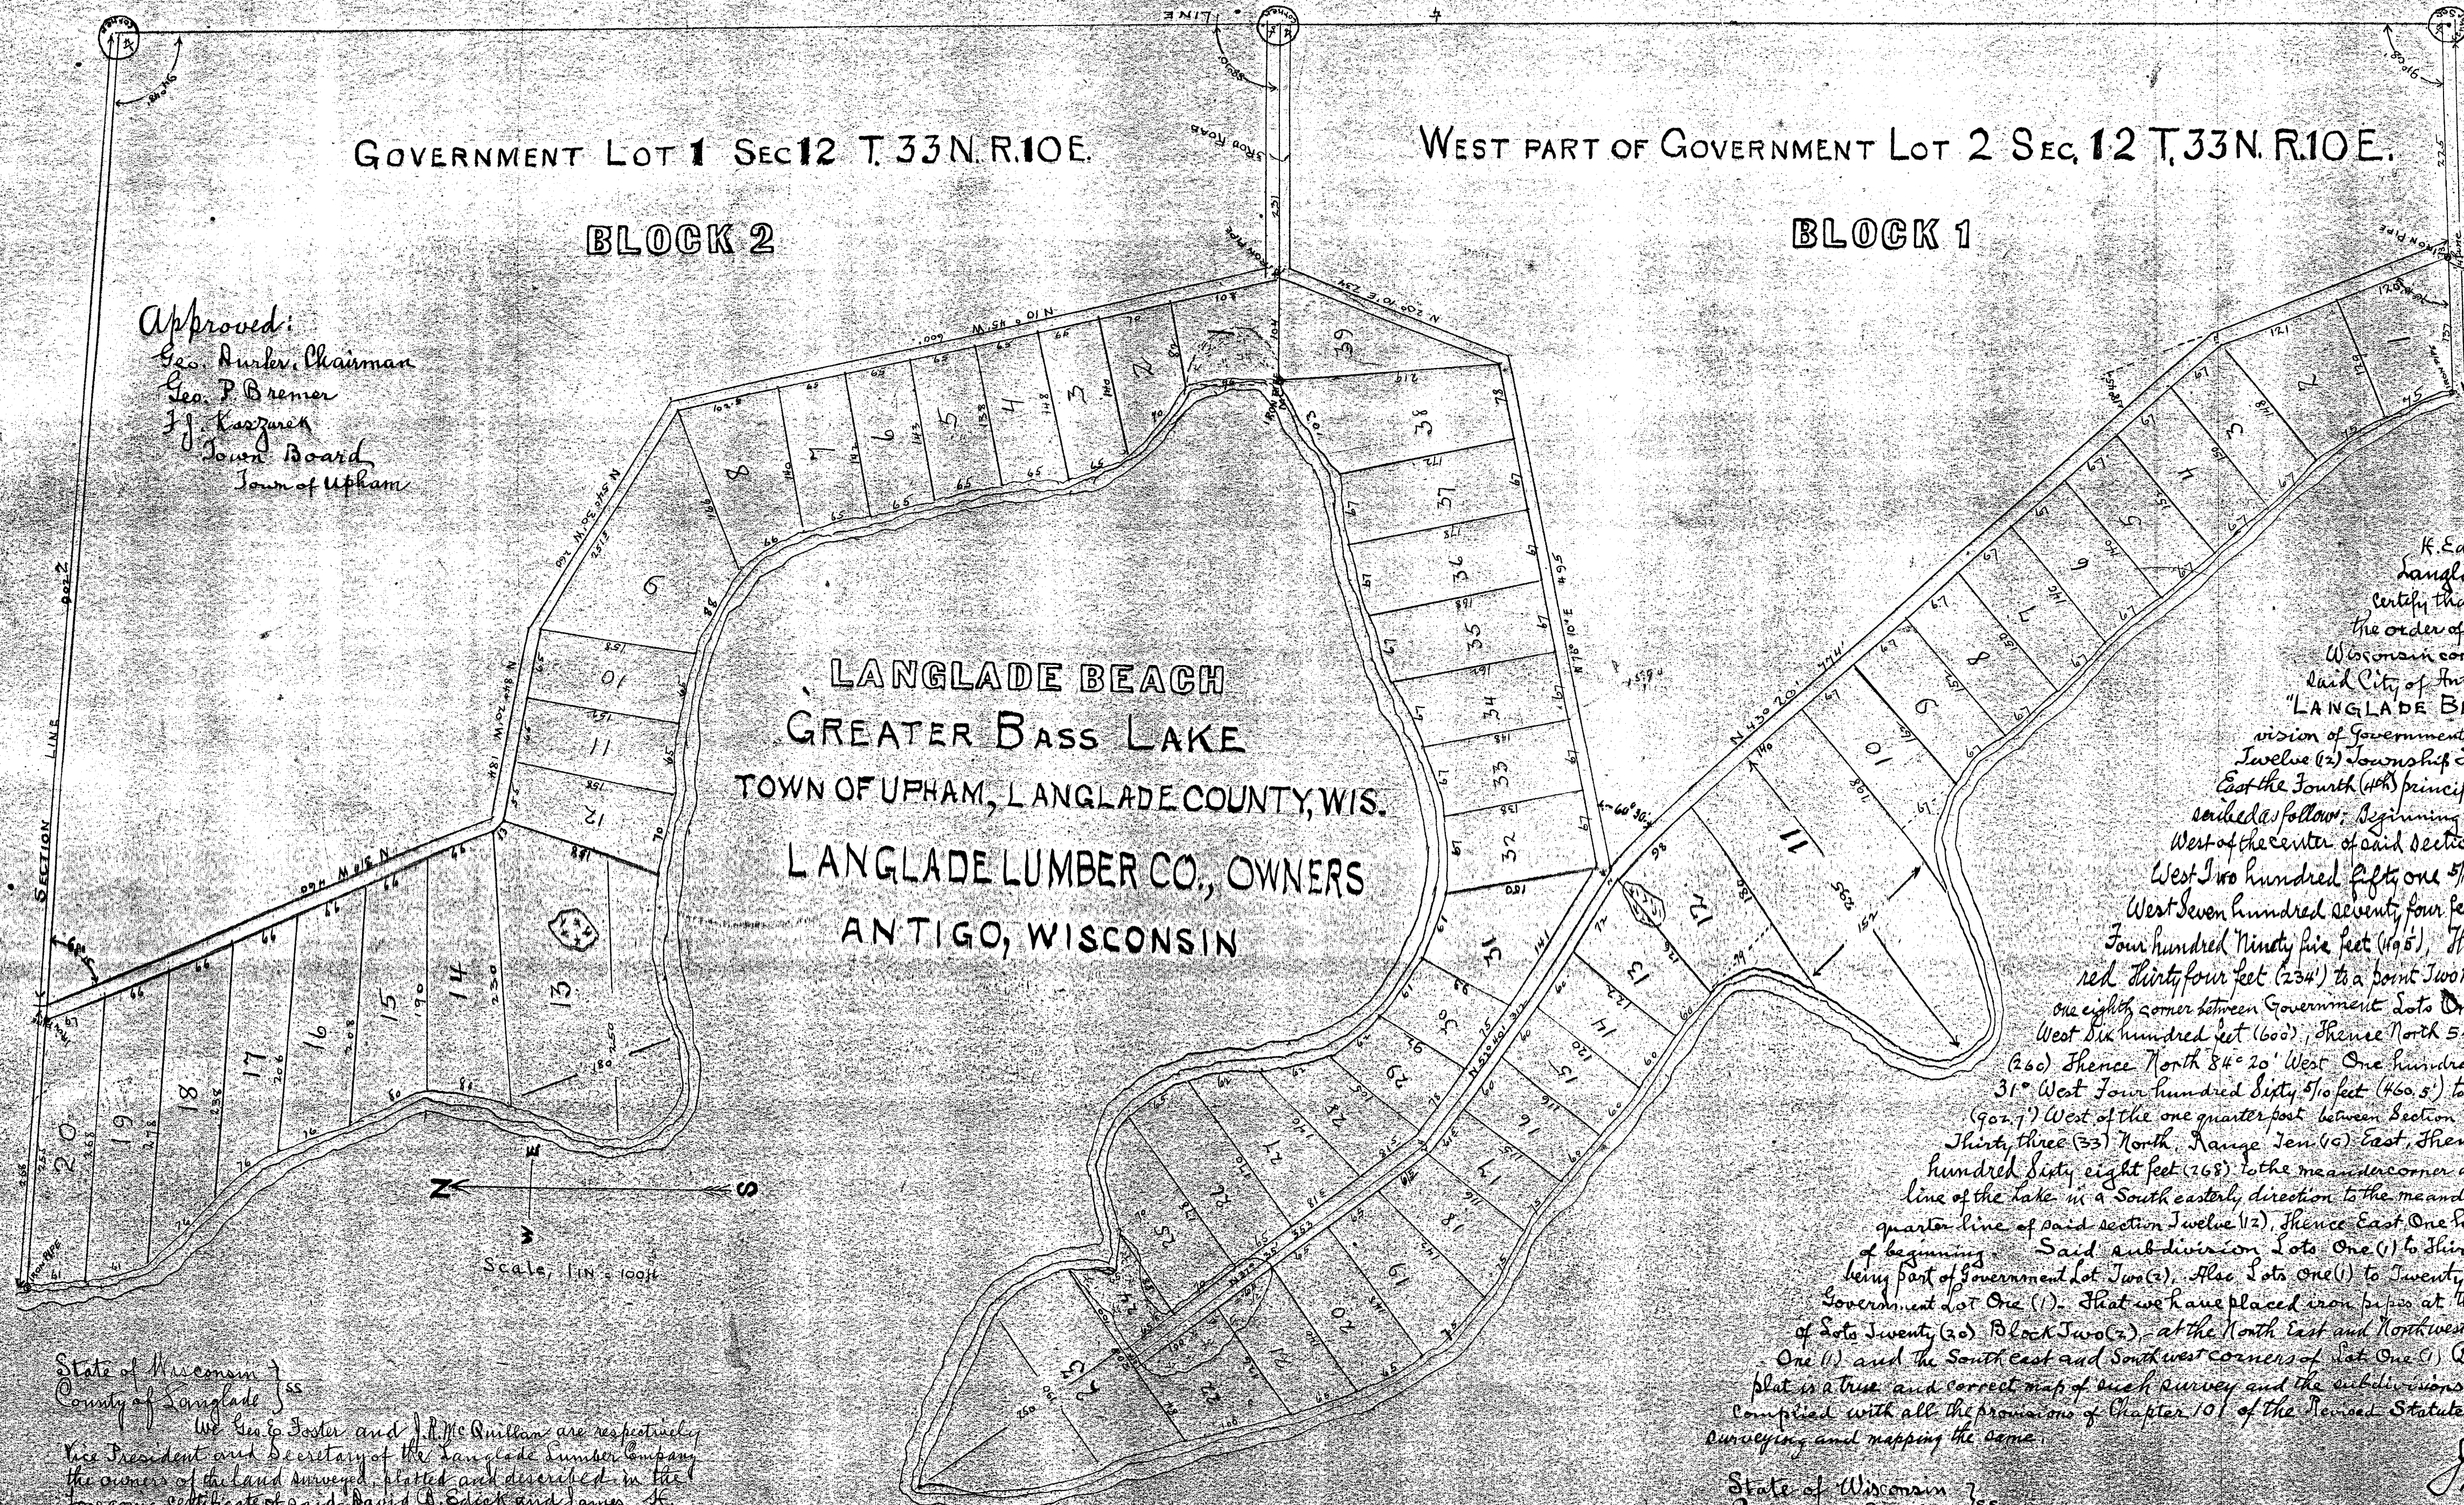

Register's Office
Langlede County, Wis.
Received for record this 23rd
day of July, A.D. 1923 at 2:55 o'
Clock P.M. and recorded in Vol.
C of Plats on page 36
H. A. Friedman, Register

State of Wisconsin }
County of Langlede }
We, David B. Edick and James
K. Edick, of the City of Antigo, County of
Langlede, State of Wisconsin, do hereby
certify that in the month of July, A.D. 1923, by
the order of the Langlede Lumber Company, a
Wisconsin corporation, with its principal office in the
said City of Antigo, we surveyed and platted
"LANGLEDE BEACH" the same being a subdivi-
sion of Government Lots One (1) and Two (2) Section
Twelve (12) Township Thirty-three (33) North, Range Ten (10)
East the Fourth (4th) principal Meridian and more particularly de-
scribed as follows: Beginning at a point Two hundred Twenty-five feet
West of the center of said section twelve (12). Thence North 24° 30'
West Two hundred Fifty-one 5/10' (251.5) Thence North 43° 20'
West Seven hundred Seventy-four feet (774'). Thence North 76° 16' East
Four hundred Ninety-five feet (495'). Thence North 20° 10' East Two hun-
dred Thirty-four feet (234') to a point Two hundred Thirty-one feet (231) West of the
one eighth corner between Government Lots One (1) and Two (2). Thence North 16° 45'
West Six hundred feet (600'). Thence North 54° 30' West Two hundred Sixty feet
(260) Thence North 84° 20' West One hundred Eighty-four feet (184'). Thence North
31° West Four hundred Sixty 5/10 feet (460.5) to a point Three hundred Two 7/10 feet
(302.7) West of the one quarter post between Section One (1) and Twelve (12) Town Ship
Thirty-three (33) North, Range Ten (10) East, thence West along section line Two
hundred Sixty-eight feet (268) to the meander corner at the lake, thence following the shore
line of the lake in a South easterly direction to the meander corner at the east and under one
quarter line of said section Twelve (12). Thence East One hundred fifty feet (150) to the place
of beginning. Said subdivision Lots One (1) to Thirty-nine (39) inclusive (Block One (1))
being part of Government Lot Two (2). Also Lots One (1) to Twenty (20) inclusive (Block Two (2)) being part of
Government Lot One (1). That we have placed iron pipes at the Northeast and North west corners
of Lots Twenty (20) Block Two (2) at the North East and Northwest corners of Lot Thirty-nine (39) Block
One (1) and the South East and Southwest corners of Lot One (1) Block One (1). That the annexed
plat is a true and correct map of such survey and the subdivisions hereof made. That we have fully
complied with all the provisions of Chapter 101 of the Revised Statutes of the State of Wisconsin in
surveying and mapping the same.

J. H. Edick } Surveyors
D. B. Edick }

State of Wisconsin }
County of Langlede }
Subscribed and sworn to before me
this the 23rd day of July, A.D. 1923.
Notary Public
My commission expires March 15th 1926

H. A. Friedman
Notary Public
Langlede County
Wis.

State of Wisconsin }
County of Langlede }
We, Geo. Durler and J. R. McQuillan are respectively
the President and Secretary of the Langlede Lumber Company
the owner of the land surveyed, plotted and described in the
foregoing certificate of said David B. Edick and James K.
Edick, the surveyors thereof and they we caused said lands to
be surveyed and plotted as represented on the annexed map.

In presence of
J. A. Marsh
Geo. E. Foster V. P.
J. R. McQuillan Sec.

State of Wisconsin }
County of Langlede }
Personally came before me this the 23rd day of July, A.D. 1923, the above named Geo. E. Foster and
J. R. McQuillan to me known to be the persons who executed the foregoing articles and who acknowledged the
same to be their free act and deed as officers of said company.
Subscribed and sworn to before me this the 23rd day of July, A.D. 1923.
My commission expires March 15th 1925

H. A. Friedman
Notary Public
Langlede County
Wis.