
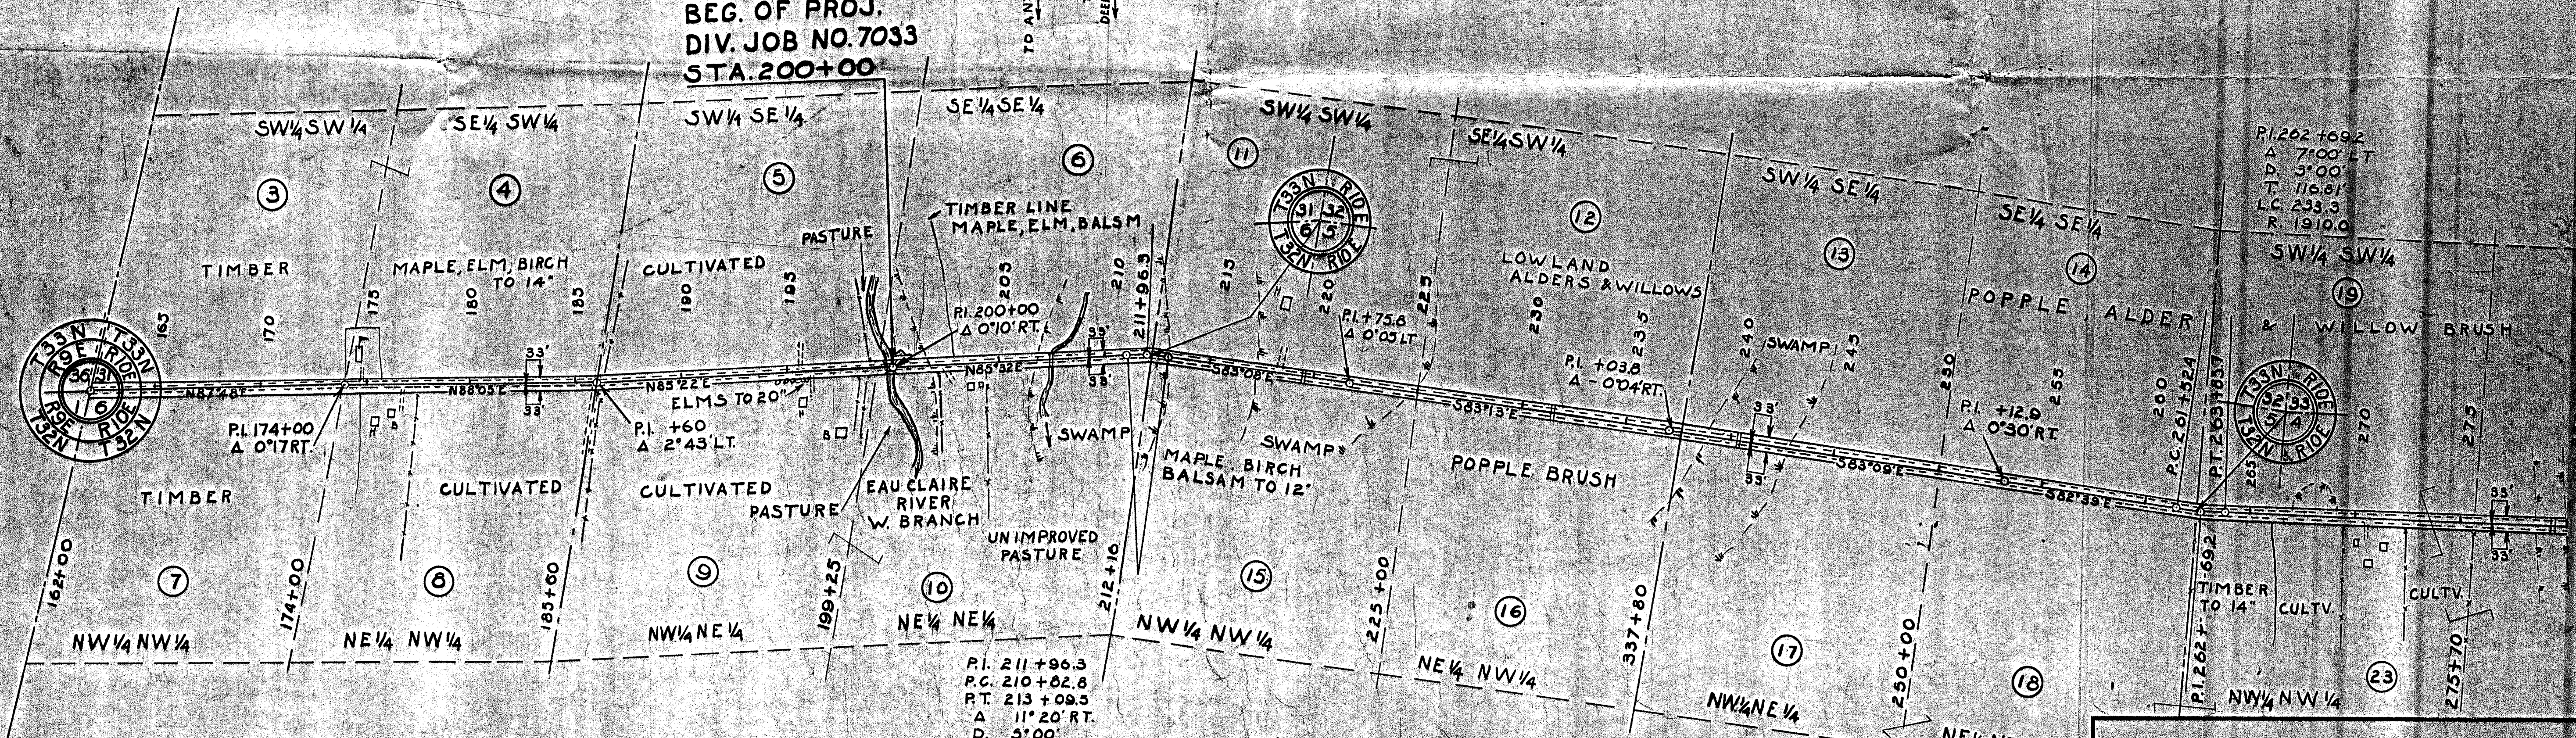
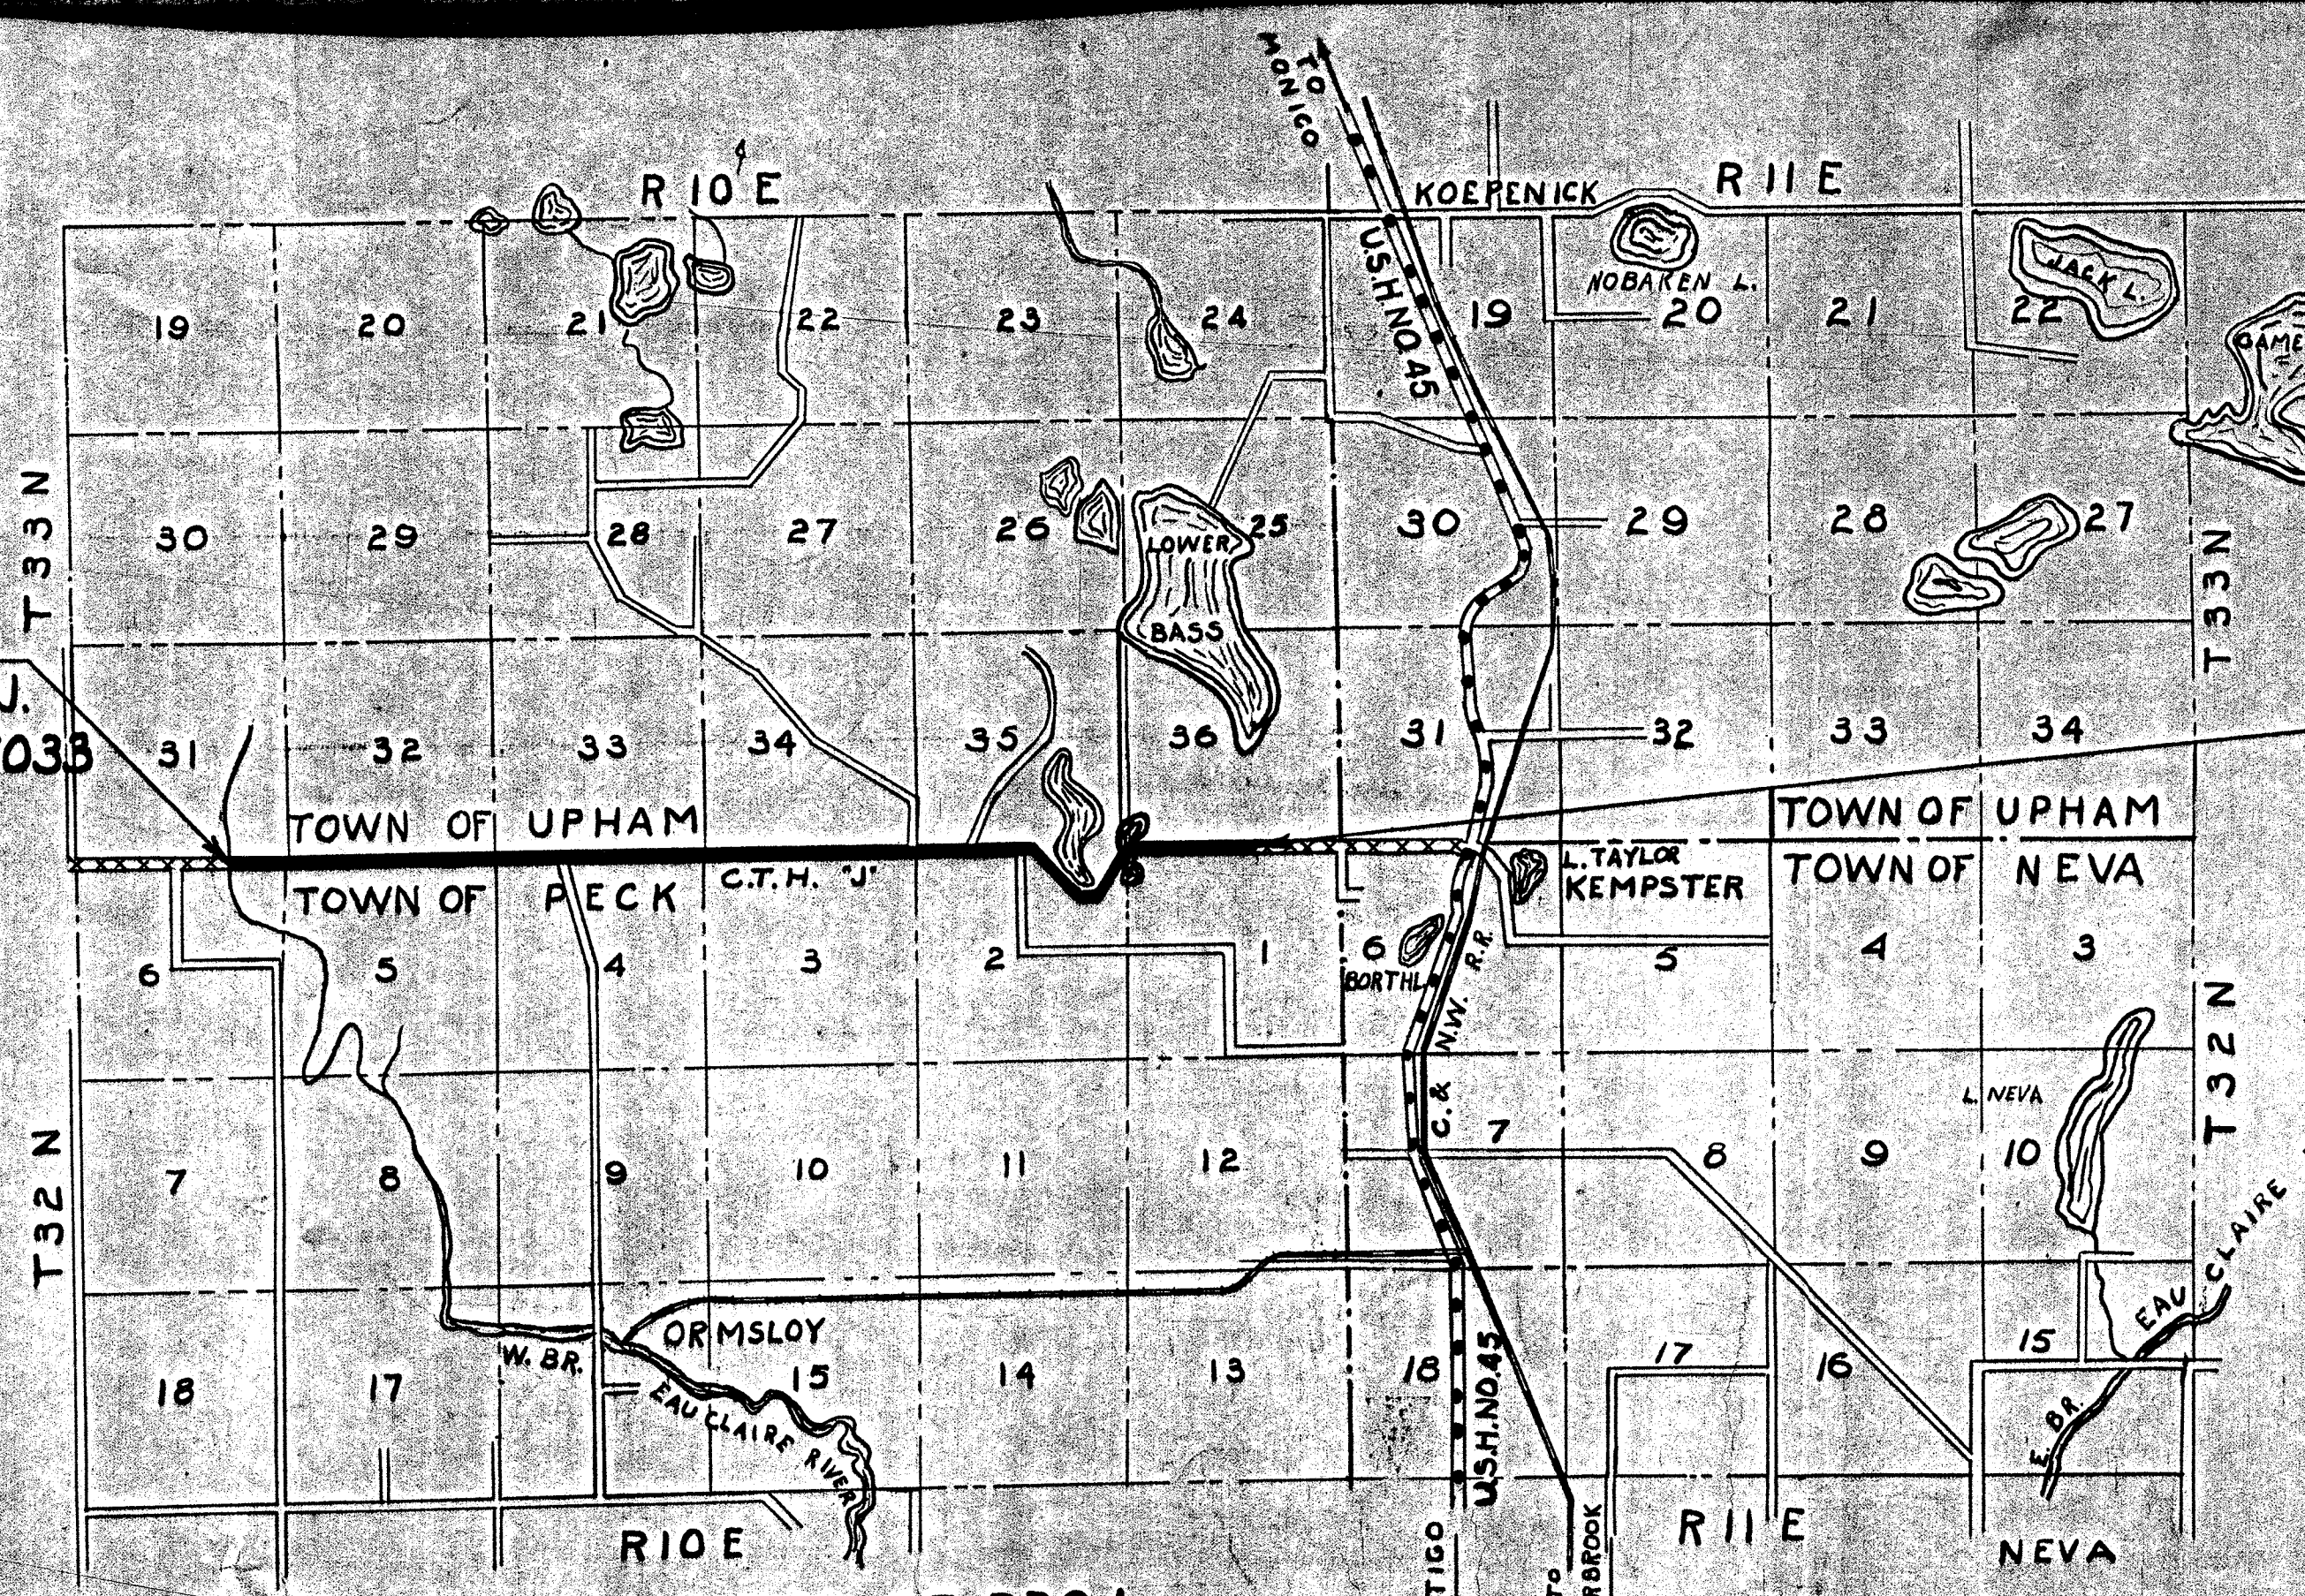


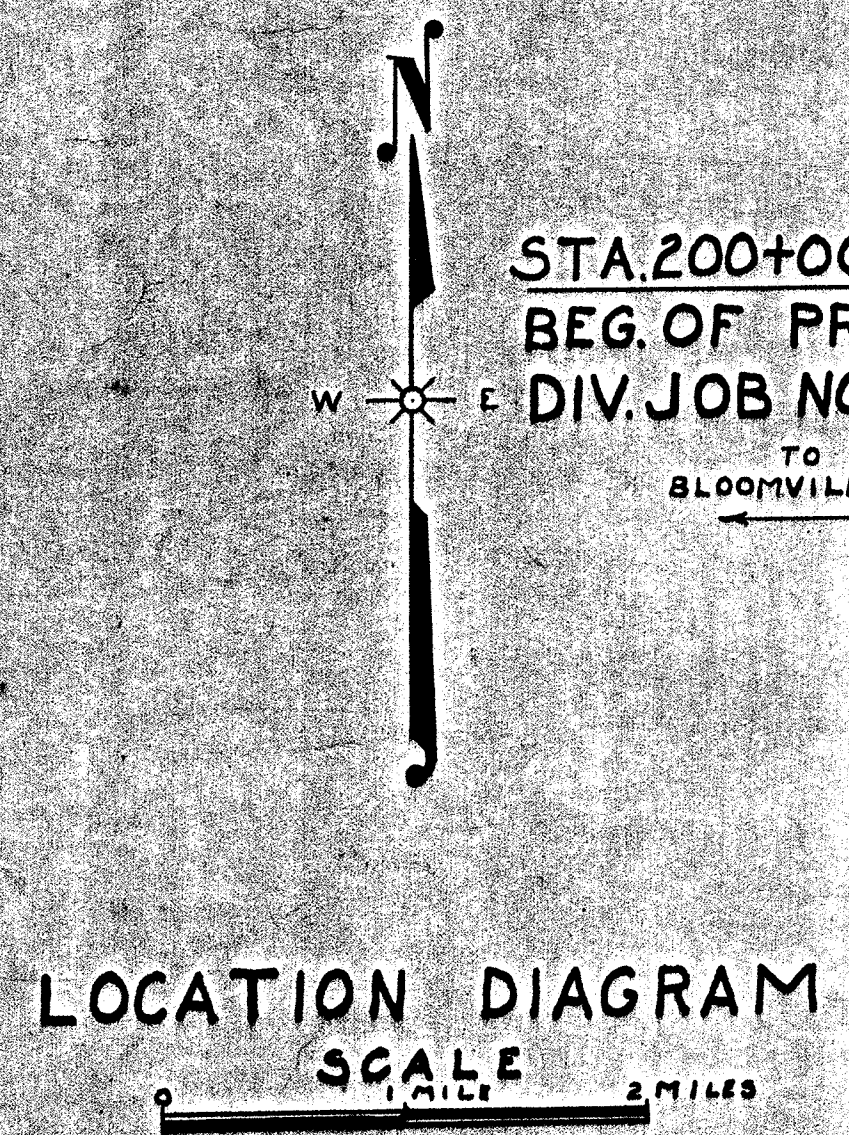

PLAT OF RIGHT OF WAY REQUIRED
DIVISION JOB NO. 7033
BLOOMVILLE - KEMPSTER ROAD
C.T.H. NO. "J" LANGLADE COUNTY

SCALE 1" = 40'


DRAWN BY K.H.B. & W.R.G.
 COMPUTED BY K.H.B.
 CHECKED BY R.J.

SCHEDULE OF R/W REQUIRED


PAR.	OWNER	DESCRIPTION	ACRES PURCHASED				TOTAL
			MARSH	UNIMPROVED	IMPROVED		
6	JAMES MADISON	SE 1/4 SE 1/4 SECT. 31 T 33N R 10E					
7	CHAS. F. FOWLER	NW 1/4 NW 1/4 SECT. 6 T 32N R 10E					
8	HERMAN & LOUISE MANTHEI	NE 1/4 NW 1/4 SECT. 6 T 32N R 10E					
9	SARAH MCKINNEY	NW 1/4 NE 1/4 SECT. 6 T 32N R 10E					
10	EMERY & MARJORIE MCKINNEY	NE 1/4 NE 1/4 SECT. 6 T 32N R 10E					
11	NORMA BRAASCH	SW 1/4 SW 1/4 SECT. 32 T 33N R 10E					
12	NORMA BRAASCH	SE 1/4 SW 1/4 SECT. 32 T 33N R 10E					
13	W. J. MAXEY	SW 1/4 SE 1/4 SECT. 32 T 33N R 10E					
14	TIGERTON LBR. CO.	SE 1/4 SE 1/4 SECT. 32 T 33N R 10E					
15	HENRY SCHMIDTKE	NW 1/4 NW 1/4 SECT. 5 T 32N R 10E					
16	JOHN BRIKOWSKI	NE 1/4 NW 1/4 SECT. 5 T 32N R 10E					
17	LANGLADE CO.	NW 1/4 NE 1/4 " " " "					
18	"	NE 1/4 NE 1/4 " " " "					
19	"	SW 1/4 SW 1/4 SECT. 33 T 33N R 10E					
20	TIGERTON LBR. CO.	SE 1/4 SW 1/4 " " " "					
21	M. KROM	SW 1/4 SE 1/4 SECT. 33 T 33N R 10E					
22	"	SE 1/4 SE 1/4 " " " "					
23	LANGLADE CO.	NW 1/4 NW 1/4 SECT. 4 T 32N R 10E					
24	"	NE 1/4 NW 1/4 " " " "					
25	EDW. R. MOSSAK	NW 1/4 NE 1/4 " " " "					

SCHEDULE OF R/W REQUIRED

PAR.	OWNER	DESCRIPTION	ACRES PURCHASED				TOTAL
			MARSH	UNIMPROVED	IMPROVED		
26	LANGLADE CO.	NE 1/4 NE 1/4 SECT. 4 T 32N R 10E					
27	M. KROM	NW 1/4 NW 1/4 SECT. 3 " " "					
28	"	NE 1/4 NW 1/4 " " " "					
29	"	NW 1/4 NE 1/4 " " " "					
30	"	NE 1/4 NE 1/4 " " " "					
31	M. KROM	SW 1/4 SW 1/4 SECT. 34 T 33N R 10E					
32	"	SE 1/4 SW 1/4 " " " "					
33	K. M. BACON	SW 1/4 SE 1/4 " " " "					
34	M. KROM	SE 1/4 SE 1/4 " " " "					
35	BESSIE B. TAYLOR	SW 1/4 SW 1/4 SECT. 35 " " "					
36	ANTIGO SILVER BLACK FOX RANCH	SE 1/4 SW 1/4 SECT. 35 T 33N R 10E		1.2870			1.2870
37	H. E. ELLSWORTH	SW 1/4 SE 1/4 " " " "		.3288			.3288
38	L. A. & ROSE BUSSE	NW 1/4 NW 1/4 SECT. 2 T 32N R 10E					
39	"	NE 1/4 NW 1/4 " " " "		1.0935			1.935
40	JOHN YOUNG	PART OF NW 1/4 NE 1/4 SECT. 2 " " "		.1043			.1043
41	THOS. BAGLEY	PART OF NW 1/4 NE 1/4 SECT. 2 T 32N R 10E		.1010			.1010
42	BARBARA YOUNG	" " NE 1/4 NE 1/4 " " " "		.2525			.2525
43	T. D. KELLOGG LBR. & MFG. CO.	" " " " " " " "	.1492	1.1488	.3467		1.6445

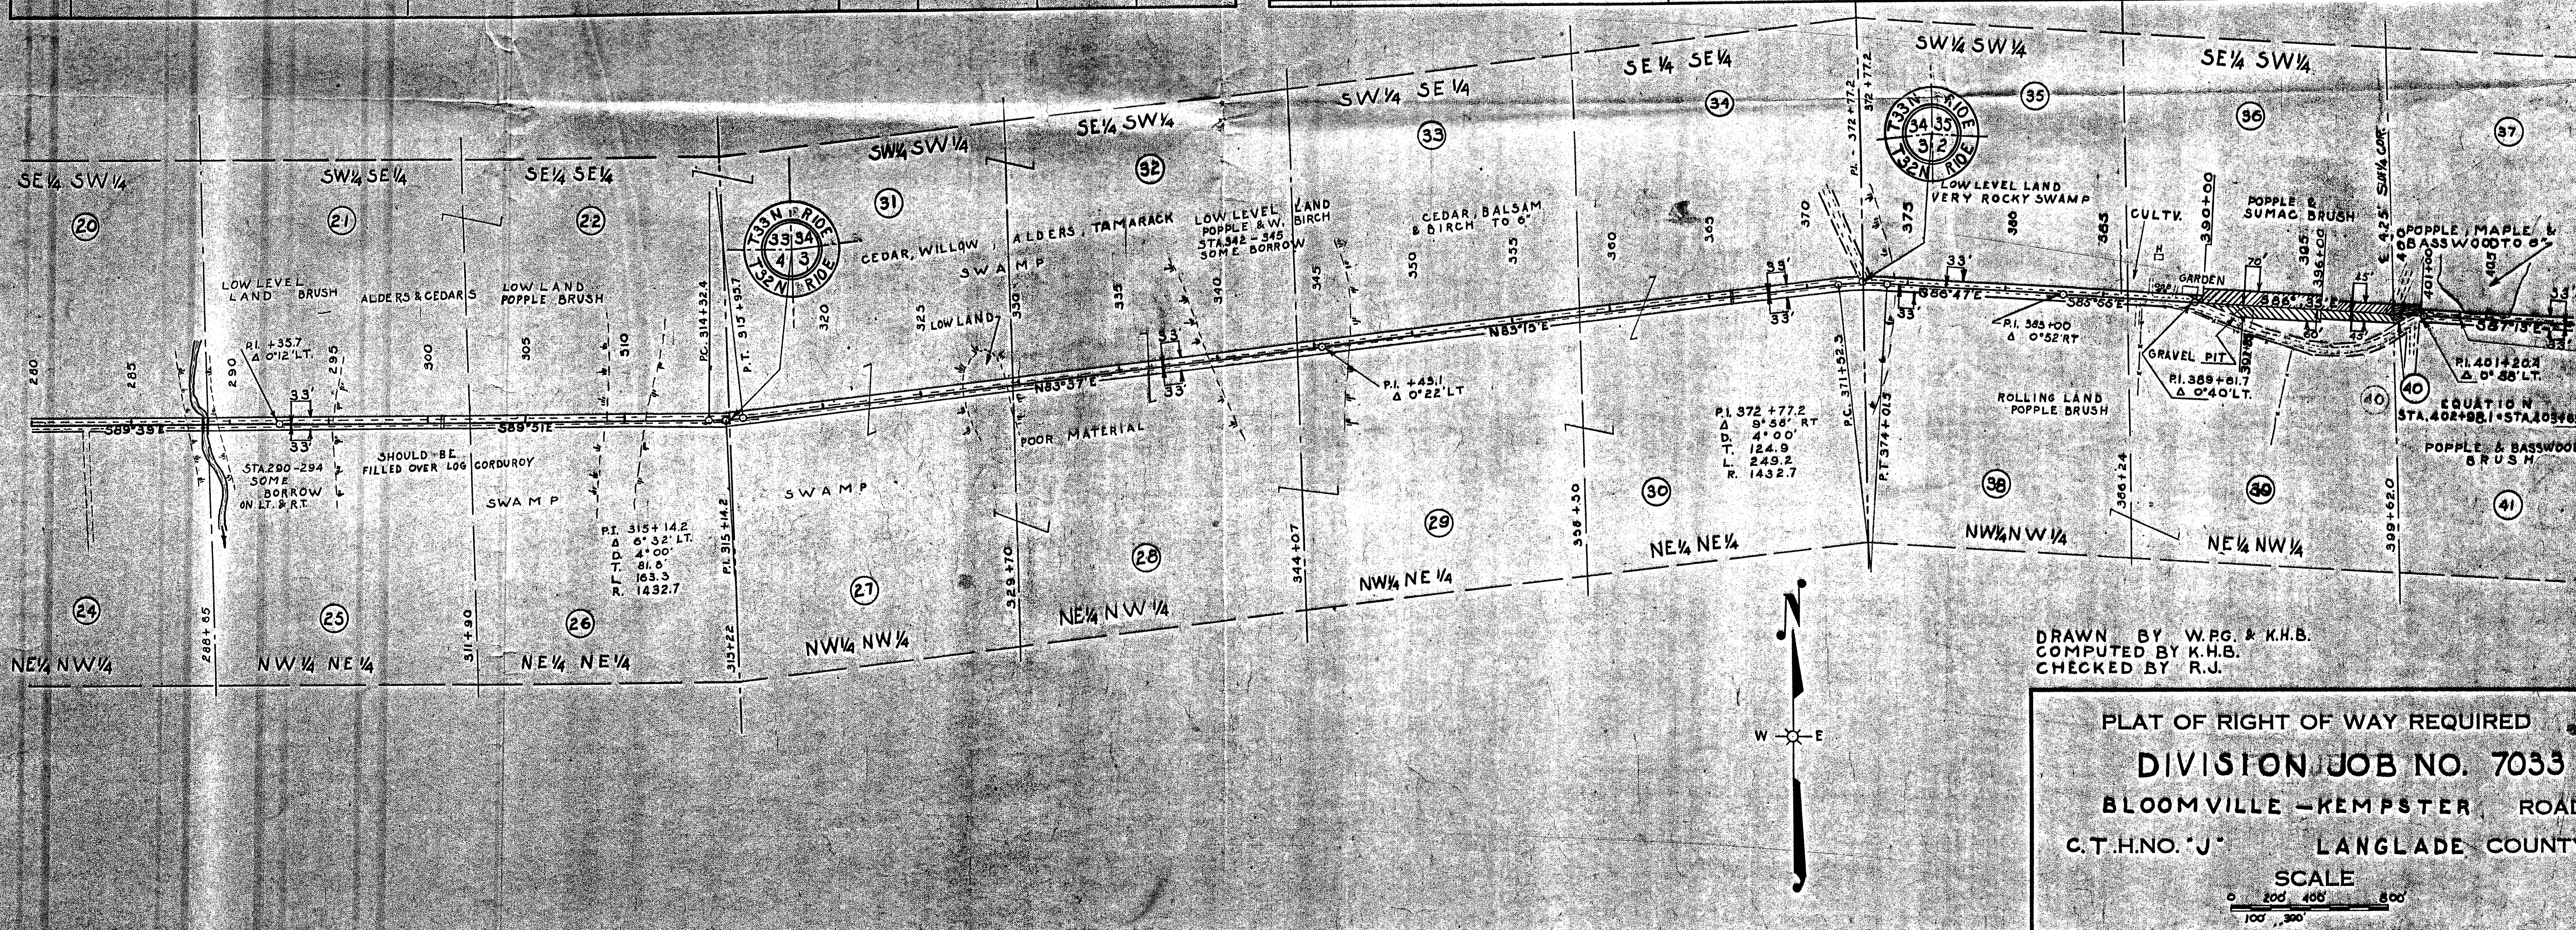

SCHEDULE OF R/W REQUIRED					
PAR.	OWNER	DESCRIPTION	ACRES PURCHASED		
			MARSH	UNIMPROVED	TOTAL
44	JOHN COOKSY & OTTO FUNKE	NW¼ NW¼ SECT 1 T32N R1OE	.2525	1.5737	1.8895
45	L.A. TAYLOR	NE¼ NW¼ " " "		.25	.25
46	EARL MISHLER	NW¼ NE¼ SECT 1 T32N R1OE		.0475	.0475
47	" "	NE¼ NE¼ " " "			
48	L.A. TAYLOR	SE¼ SW¼ SECT 36 T33N R1OE	.16	.95	1.14
49	" "	SW¼ SW¼ " " "			
50	H.E. ELLSWORTH	SW¼ SE¼ " " "	.27	.53	.83
51	H.E. ELLSWORTH	PART OF SE¼ SE¼ SECT 36 T33N R1OE			
52	JOSEPH WESTVEER	PART OF SE¼ SE¼ " " "			
53	JOHN W. CREE	SW¼ SW¼ SECT 31 T33N R1E			
54	CLARENCE MISHLER	SE¼ SW¼ " " "			
55	JOHN & FRANCES KOUDELKA	PART OF NW¼ NW¼ SECT 6 T32N R1IE			
56	THEO. & ALICE LENZNER	PART OF NW¼ NW¼ SECT 6 T32N R1IE			
57	ALICE LENZNER	N½ NE¼ NW¼ " " "			

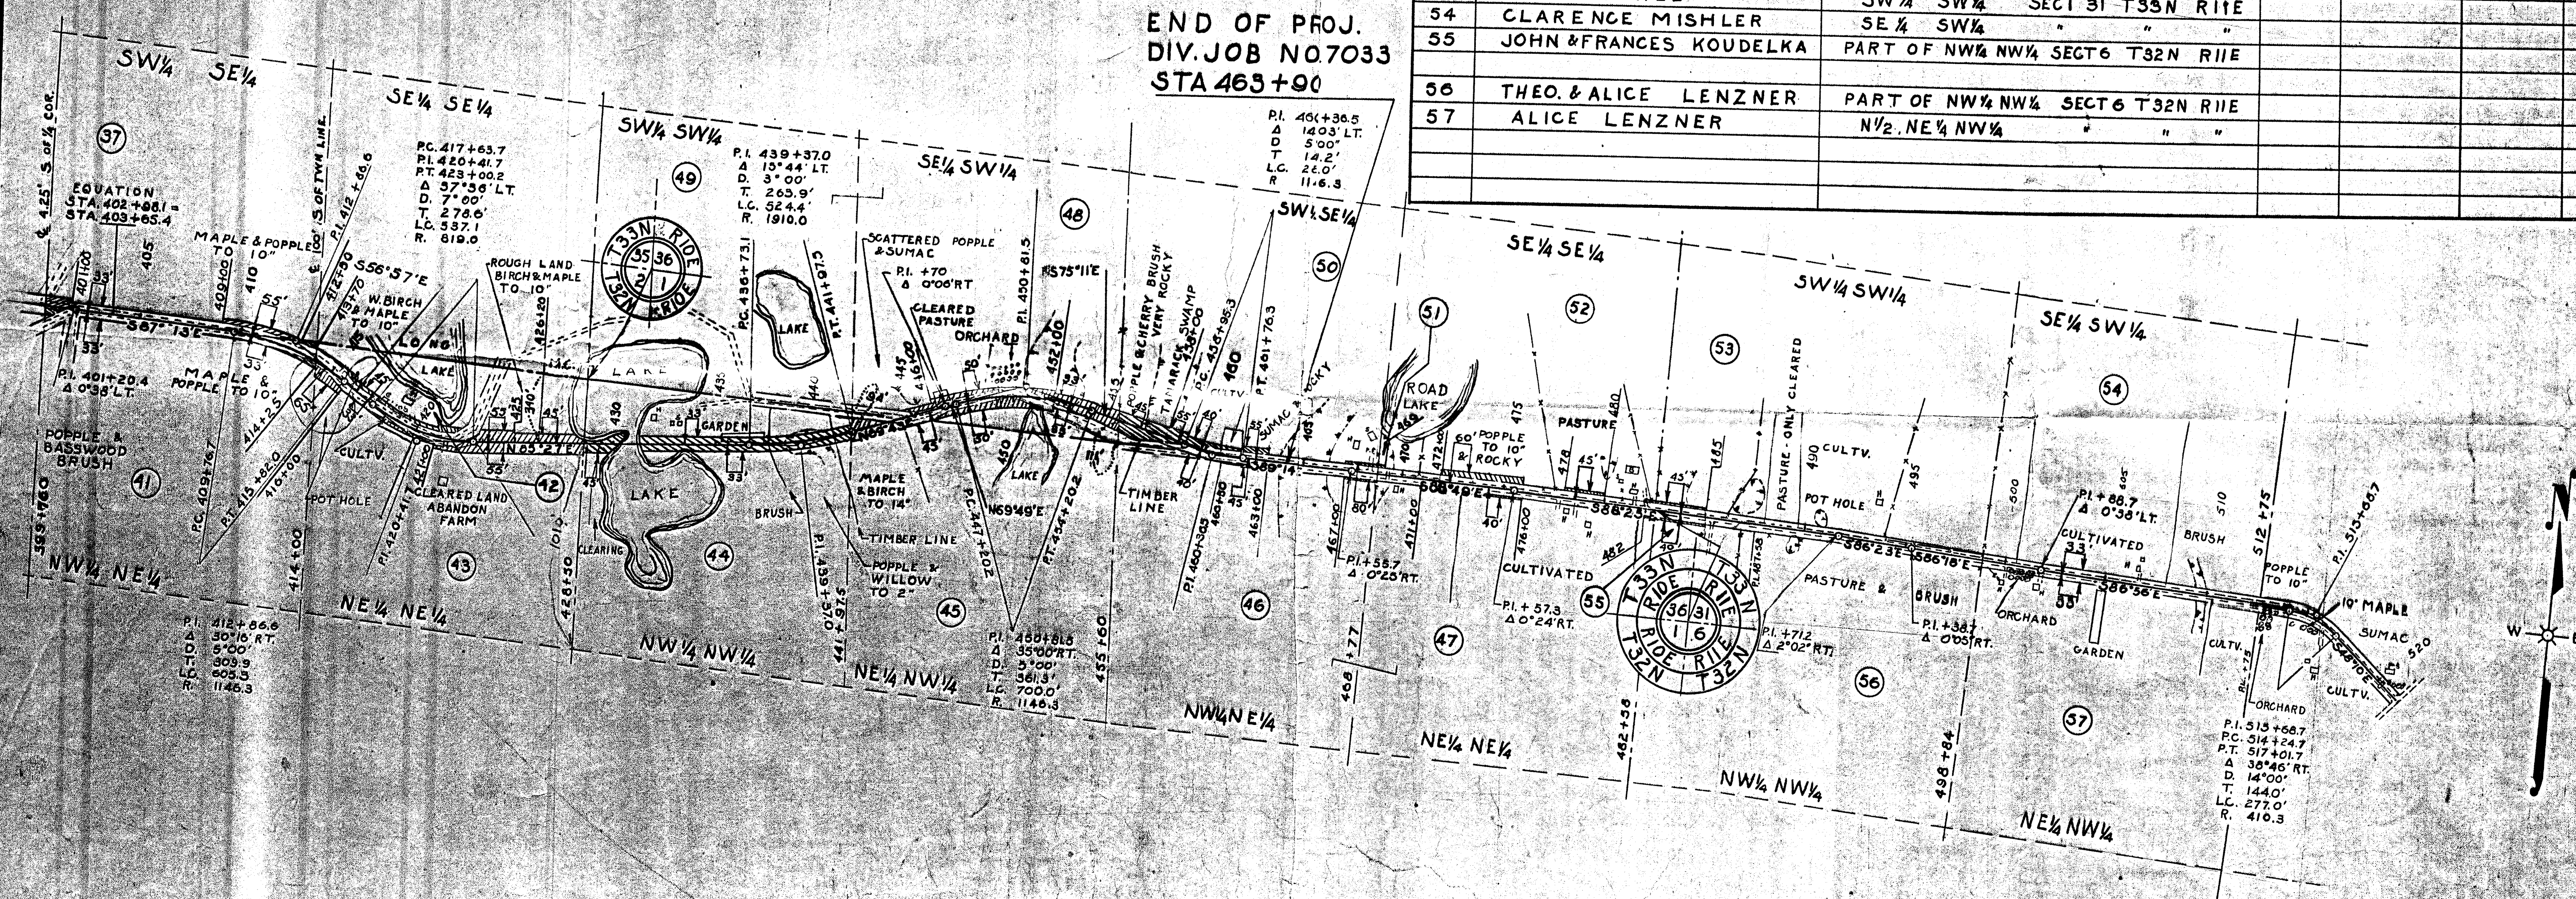

DRAWN BY K.H.B.
COMPUTED BY K.H.B.
CHECKED BY B.T.

PLAT OF RIGHT OF WAY REQUIRED
DIVISION JOB NO. 7033
BLOOMVILLE - KEMPSTER ROAD
C.T.H.NO. "J" LANGLADE COUNTY

