


NO.	GRANTOR	GRANTEE	INSTRUMENT	DATE	BOOK	PAGE	RECORD	REMARKS	AREA
1	The Menasha Wooded Ware Co.	Wolf River Valley Ry.	W. D.	Oct. 9, 1906	72	468	Oct. 13, 1906		11.06
2	S. F. Hollister, et al	Do	W. D.	Oct. 3, 1906	72	479	Nov. 5, 1906		1.97
3	Same Deed as Parcel #1	Do	W. D.	Oct. 3, 1906	72	461	Oct. 9, 1906		2.34
4	M. J. Wallich, et al	Do	W. D.	Nov. 8, 1906	72	552	Jan. 16, 1907		3.02
5	D. B. Van Ostrand, et al	Do	W. D.	Oct. 3, 1906	72	461	Oct. 9, 1906		3.06
6	Same Deed as Parcel #4	Do	W. D.	Oct. 3, 1906	72	463	Oct. 9, 1906		17.40
7	Same Deed as Parcel #1	Do	W. D.	Oct. 3, 1906	72	466	Oct. 13, 1906		3.11
8	Shawano Abstract Co.	Do	W. D.	Oct. 9, 1906	72	466	Oct. 13, 1906		6.24
9	H. C. Scott	Do	W. D.	Oct. 9, 1906	72	466	Oct. 13, 1906		

NOTE: Parcels 1 to 9 inclusive, except that part of 9 outside the SW 1/4 Section 30, were conveyed as follows:
 Wolf River Valley Ry. Co. C&N Ry. Co. Q.O.D. Mar. 21, 1908 83 156 Apr. 8, 1908.

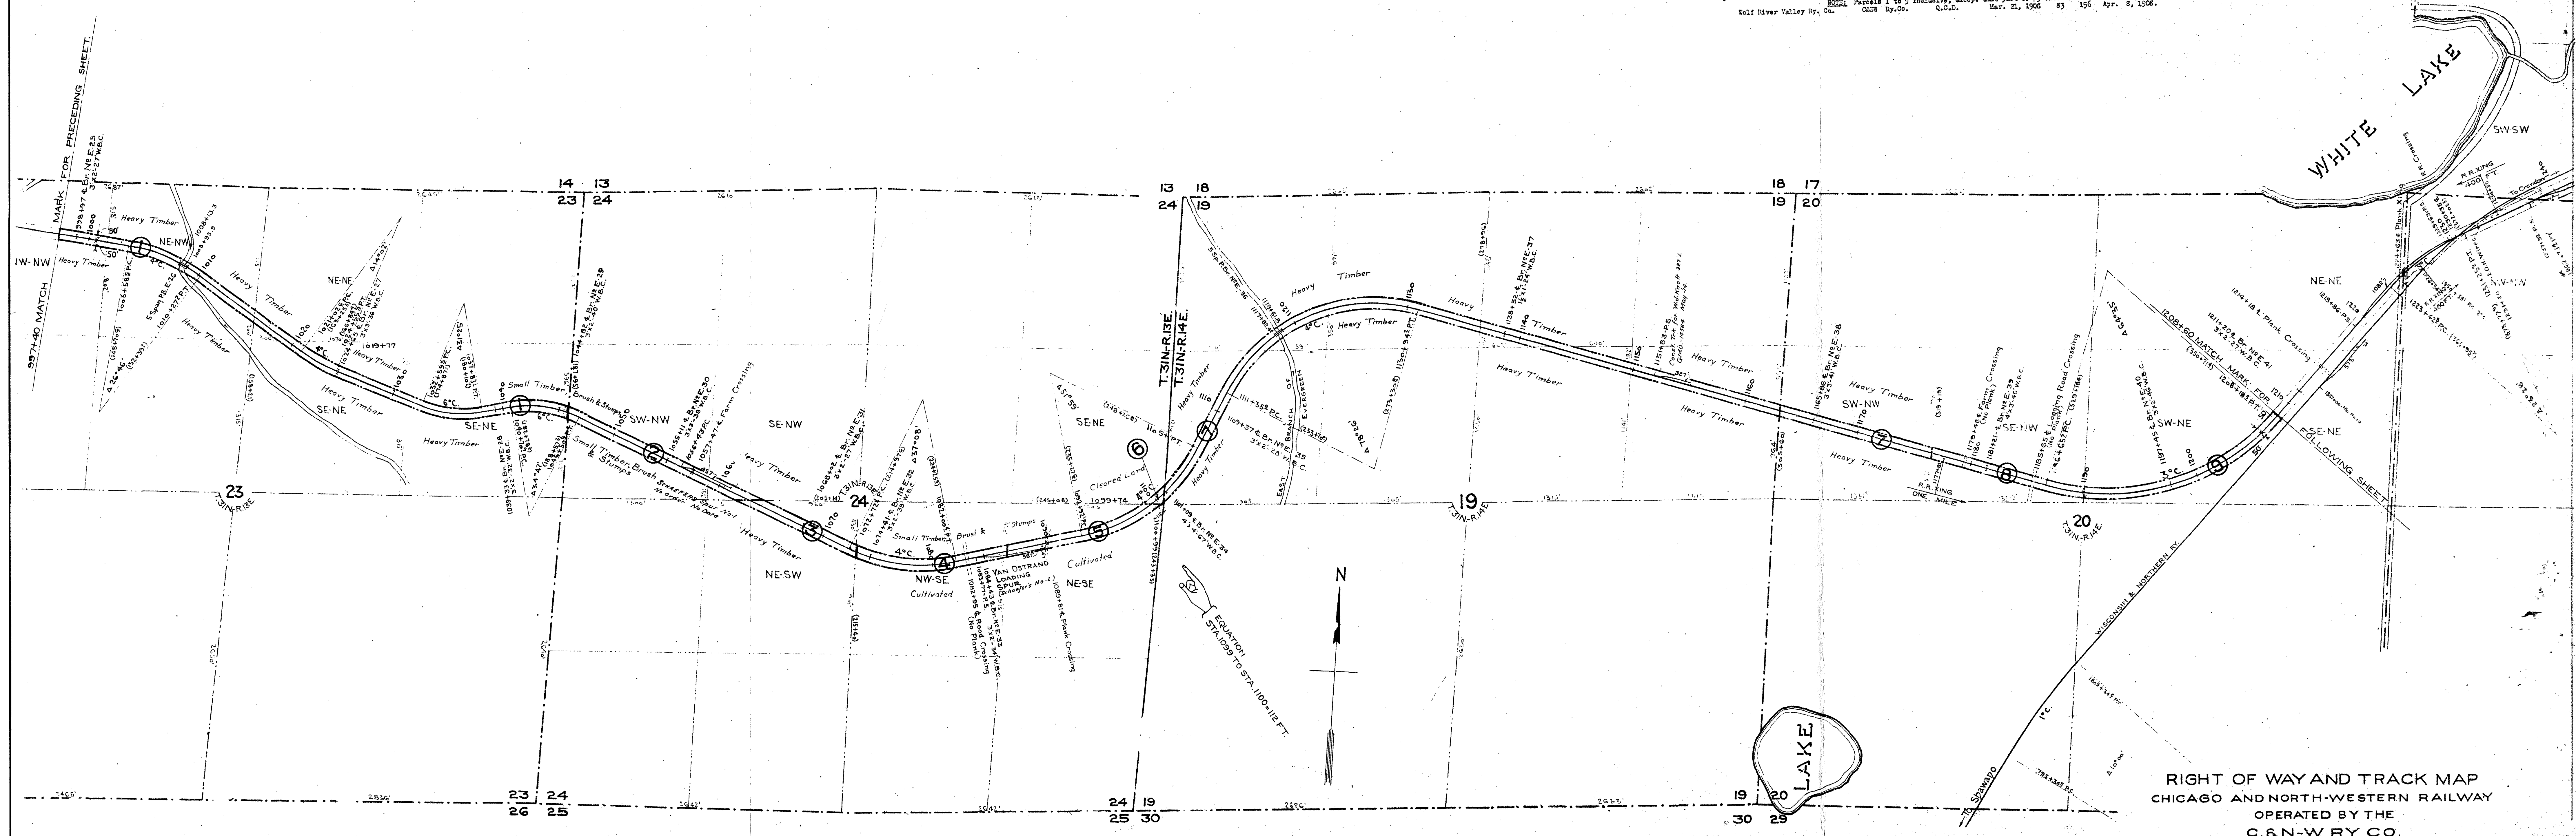

RIGHT OF WAY AND TRACK MAP
 CHICAGO AND NORTH-WESTERN RAILWAY
 OPERATED BY THE
 C. & N. W. RY. CO.
 ASHLAND DIVISION
 ANTIGO, WIS. TO VAN OSTRAND, WIS.
 STA. 997+40 TO STA. 1208+60
 SCALE 1 IN. = 400 FT. JUNE 30, 1917.
 OFFICE OF CHIEF ENGINEER.
 CHICAGO, ILL.

Sheet No. 6 of 10 C. & N. W. Ry.
 from Survey Station 997+40
 to Survey Station 1208+60
 T. P. 3-S. *W. H. Hand*
 Valuation Engineer.

RECORD # 40427
 LANGLADE COUNTY SURVEYORS OFFICE
 DATE FILED: 3/10/18 BY: *D. J. Smith*

PLATTED - R.A.W. - OCT. 20, 1916.
 TRACED - O.T.L. - NOV. 9, 1916.
 CHECKED - R.A.W. - DEC. 1, 1916.

WIS.
 V-26
 6