
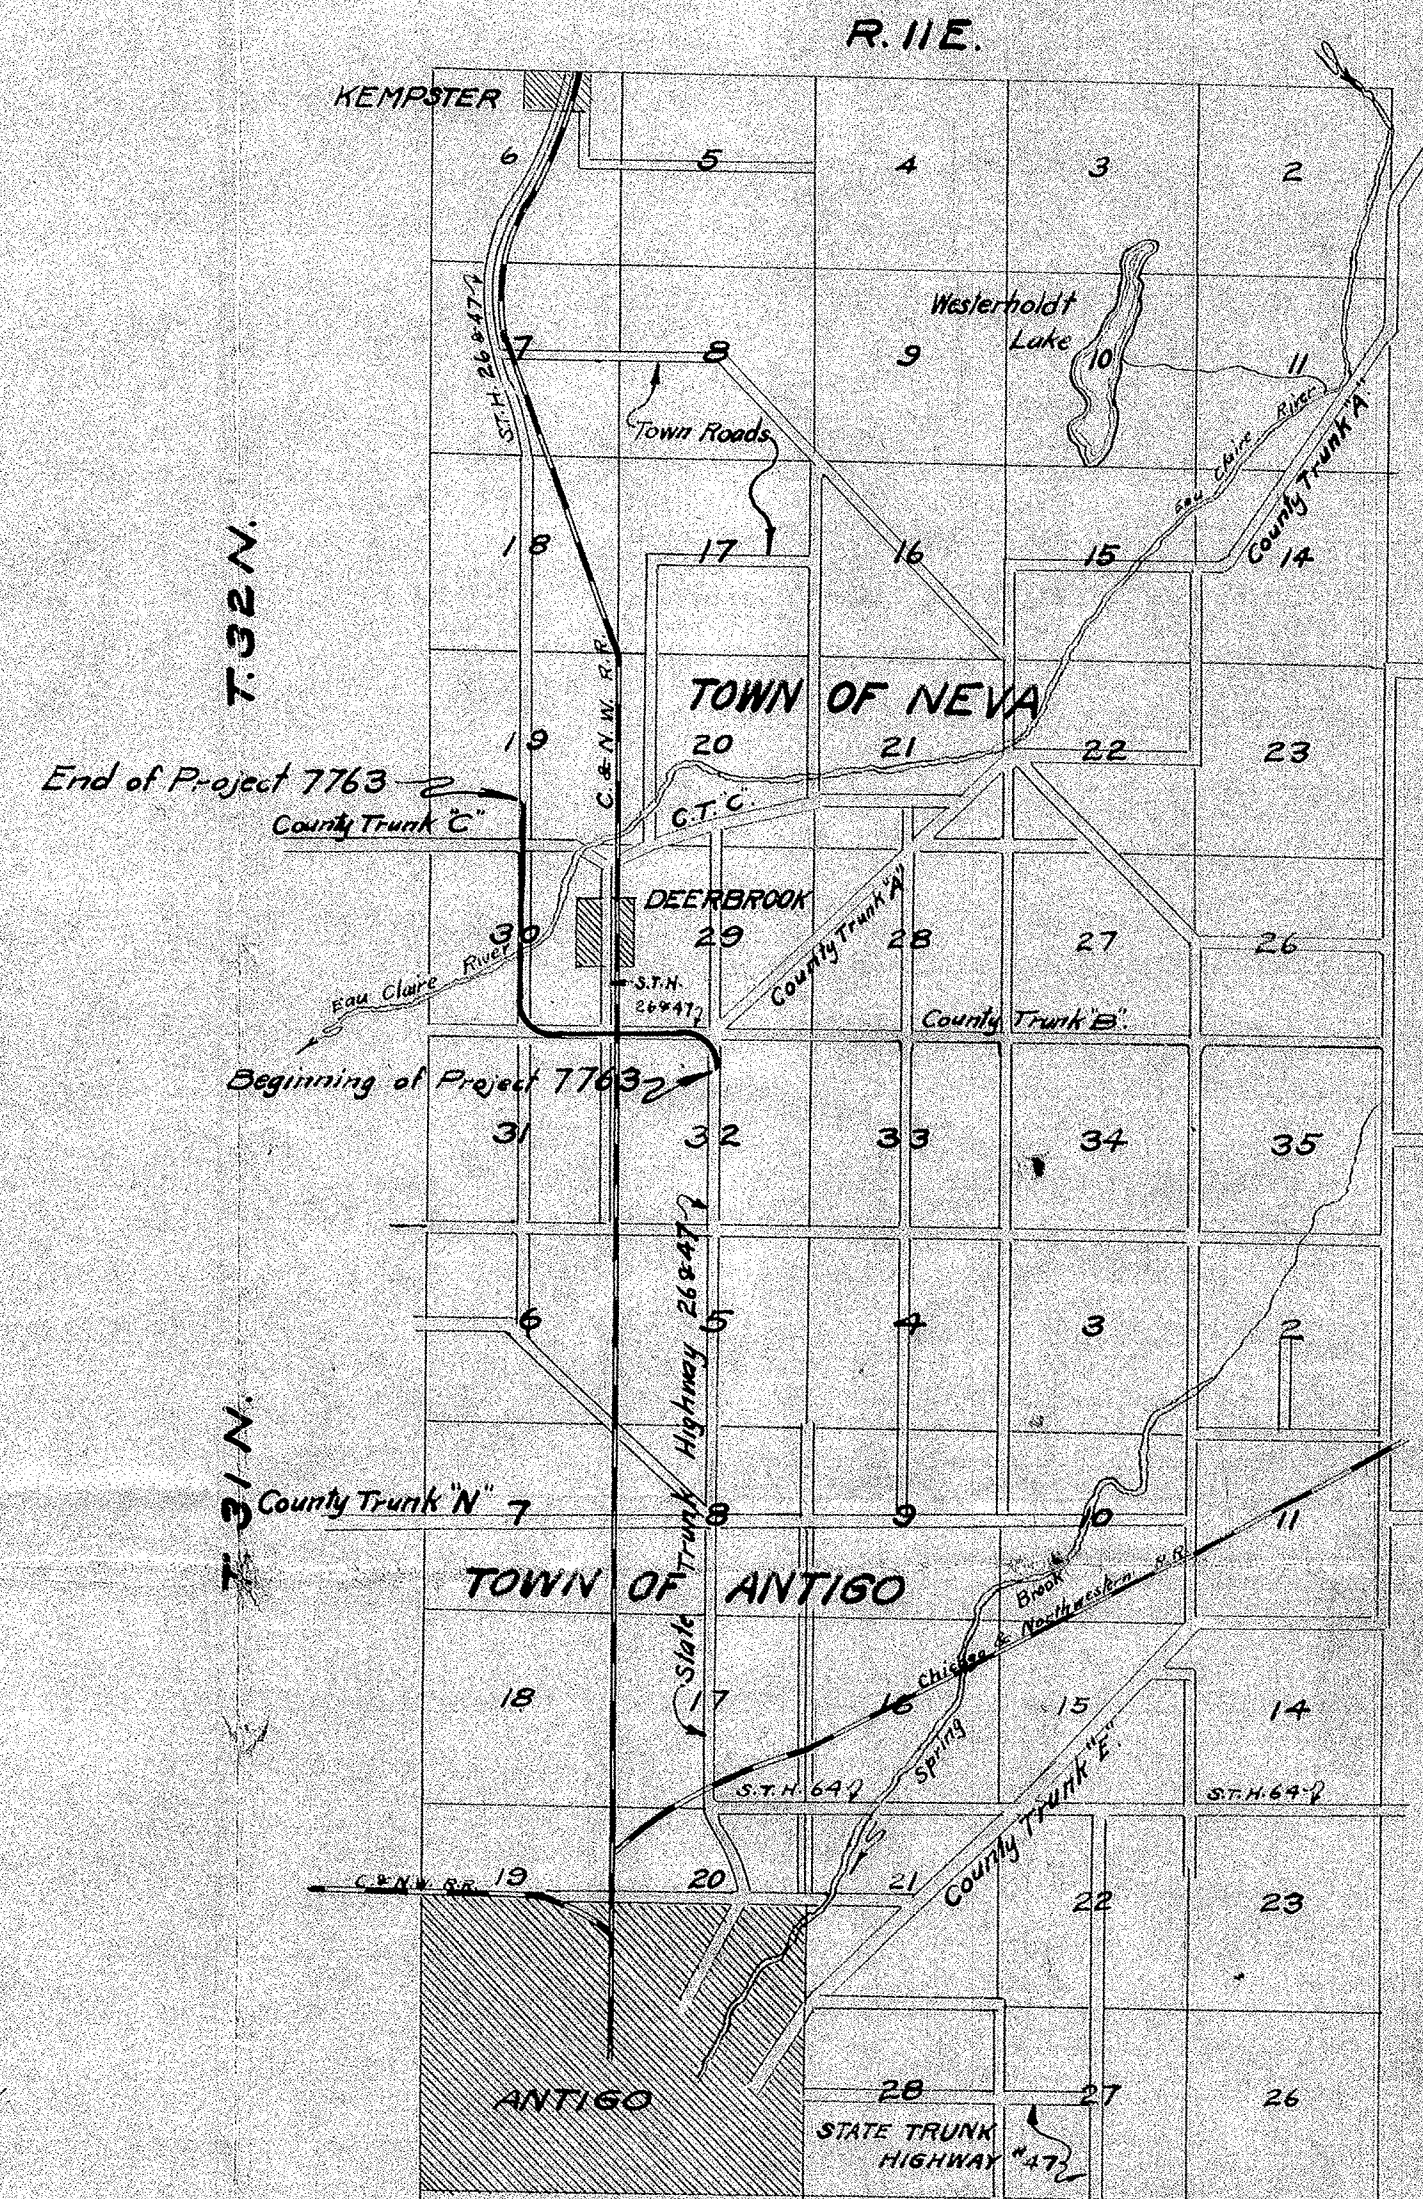


Sta. 3 of Proj. 7761
- End of - 7763

FED. ROAD DIST. NO.	STATE	SPATE AID PROJ. NO.	SHEET NO.	TOTAL SHEET
4	WISC.	7763	5	24

DIVISION JOB NO. 7763

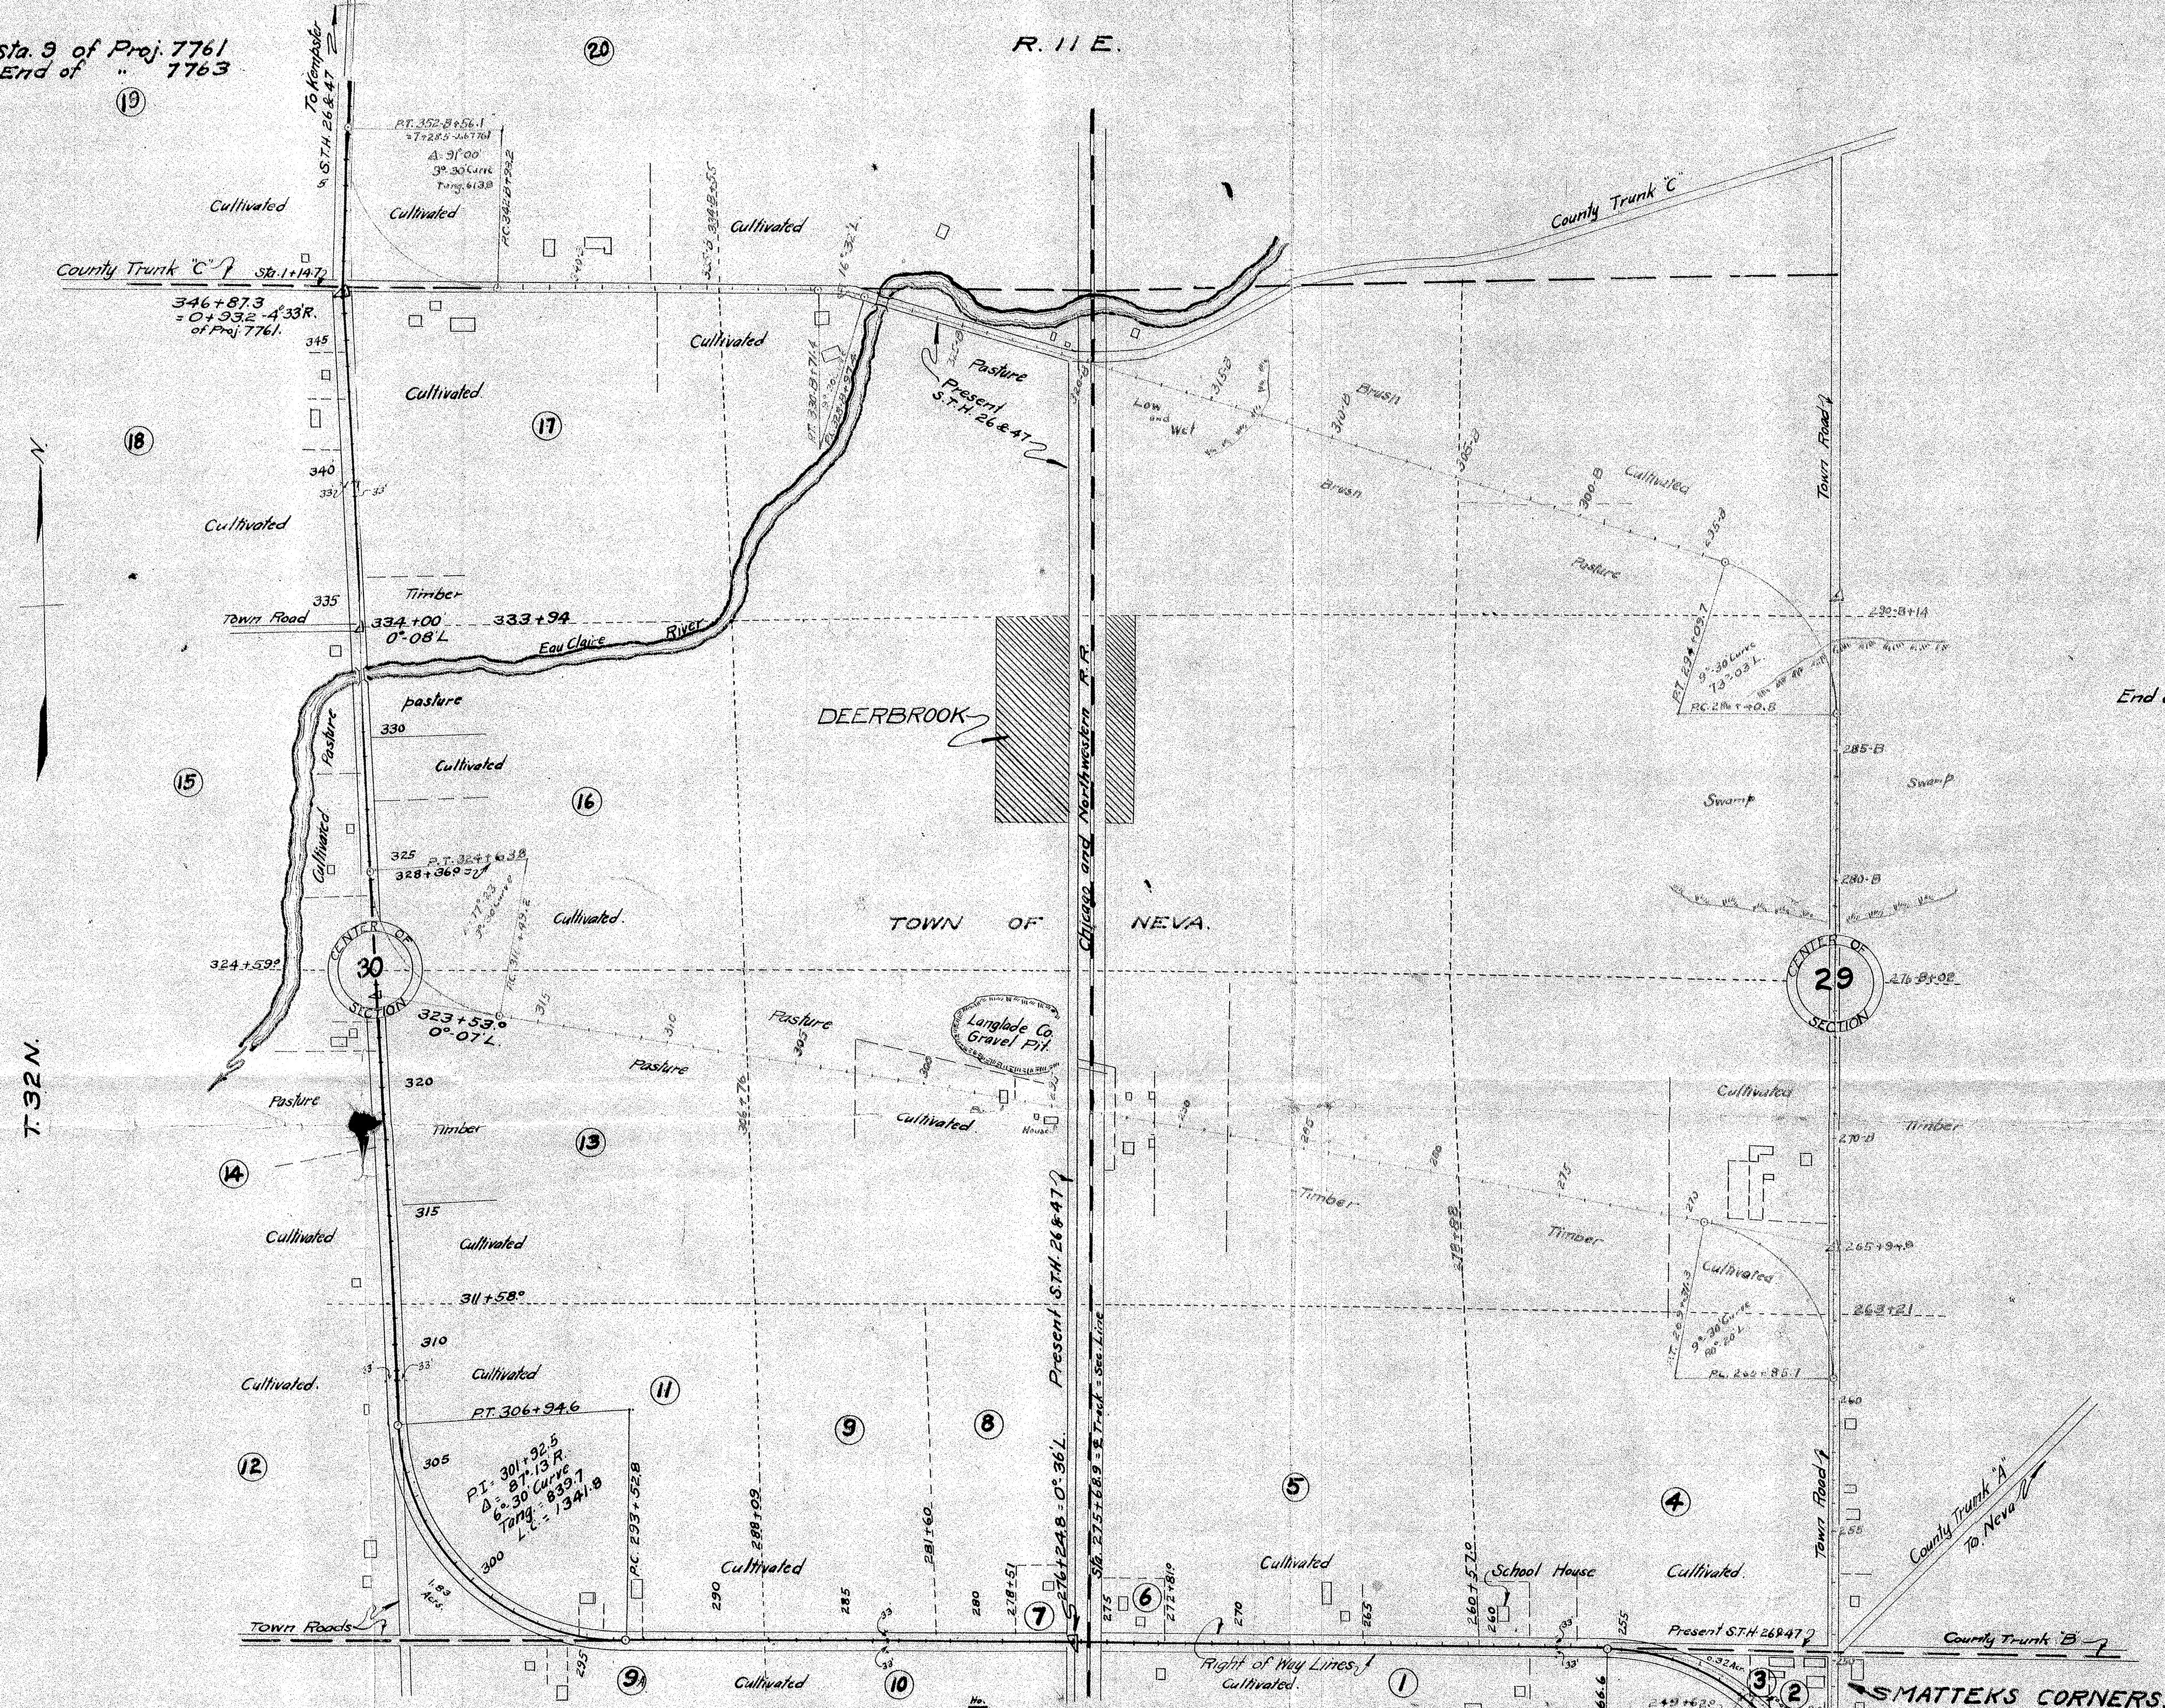

LOCATION SKETCH
Scale 1" = 1 Mile

NO.	OWNER	ADDRESS	ACRES NEW R.O.W.	ENCLINT	DESCRIPTION	MORTGAGEE	ADDRESS	R/W	FENCE	BLDG	AMOUNT PAID TOTAL	PAID	REMARKS
1	Jakobus Estate	Deerbrook Ws.	1.31	0.44	N 1/2 OF NW 1/4 SEC 32 T.32 N. R.11 E.								
2	W. J. Mattek	"	0.10	0.00	N.E. 1/4 OF NW 1/4								
3	Stephen Pucak	"	0.0085	0.00	"								
4	Joe Mattek	"		0.09	S.E. 1/4 - S.W. 1/4 - 29								
5	Lawrence Marmes	"		0.20	S.W. 1/4 - S.W. 1/4								
6	Anton Lukas	"		0.08	"								
7	Louis Chadak	"		0.00	E 1/2 OF SE 1/4 OF SE 1/4 - 30								
8	Frank Chadak	"		0.04	"								
9	Chas Rusch	"		0.13	W 1/2 OF SE 1/4 OF SE 1/4 SEC 30								
9-A	"	"		0.12	NW 1/4 OF NE 1/4 OF SEC 31								
10	S. F. Plzak	"		0.30	N.E. 1/4 OF NE 1/4 OF SEC 31								
11	Frank Guenther	"	1.30	0.20	S.W. 1/4 OF S.E. 1/4 OF SEC 30								
12	Wm. Rusch	"		0.12	S.E. 1/4 OF S.W. 1/4 OF								
13	John Fisher	"		0.24	NW 1/4 OF SE 1/4								
14	Sam Ulliam	"		0.28	N.E. 1/4 OF S.W. 1/4								
15	Fred Theil	"		0.32	S.E. 1/4 OF NW 1/4								
16	Hill Bros Lumber Co.	"		0.26	S.W. 1/4 OF NE 1/4								
17	Joe Franci	"		0.24	NW 1/4 OF NE 1/4								
18	Wenzel Briska	"		0.36	NE 1/4 OF NW 1/4								
19	Joseph Peterson	"		0.06	S.E. 1/4 OF S.W. 1/4 OF SEC 19								
20	A. S. Koos	"		0.04	S.W. 1/4 OF SE 1/4								
Totals			27.155	3.46									

Sta. 242+00 - Beginning of Project. 7763.
- Same Station of Fed. Proj. 20-S.

PLAT OF RIGHT OF WAY REQUIRED
STATE AID PROJECT NO. 7763
MATTEKS COR.-KEMPSTER ROAD
LANGLADE COUNTY
SCALE 1 INCH = 400 FEET.

RECORD # 40433
LANGLADE COUNTY SURVEYORS OFFICE
DATE FILED: 4/10/10 BY: [Signature]