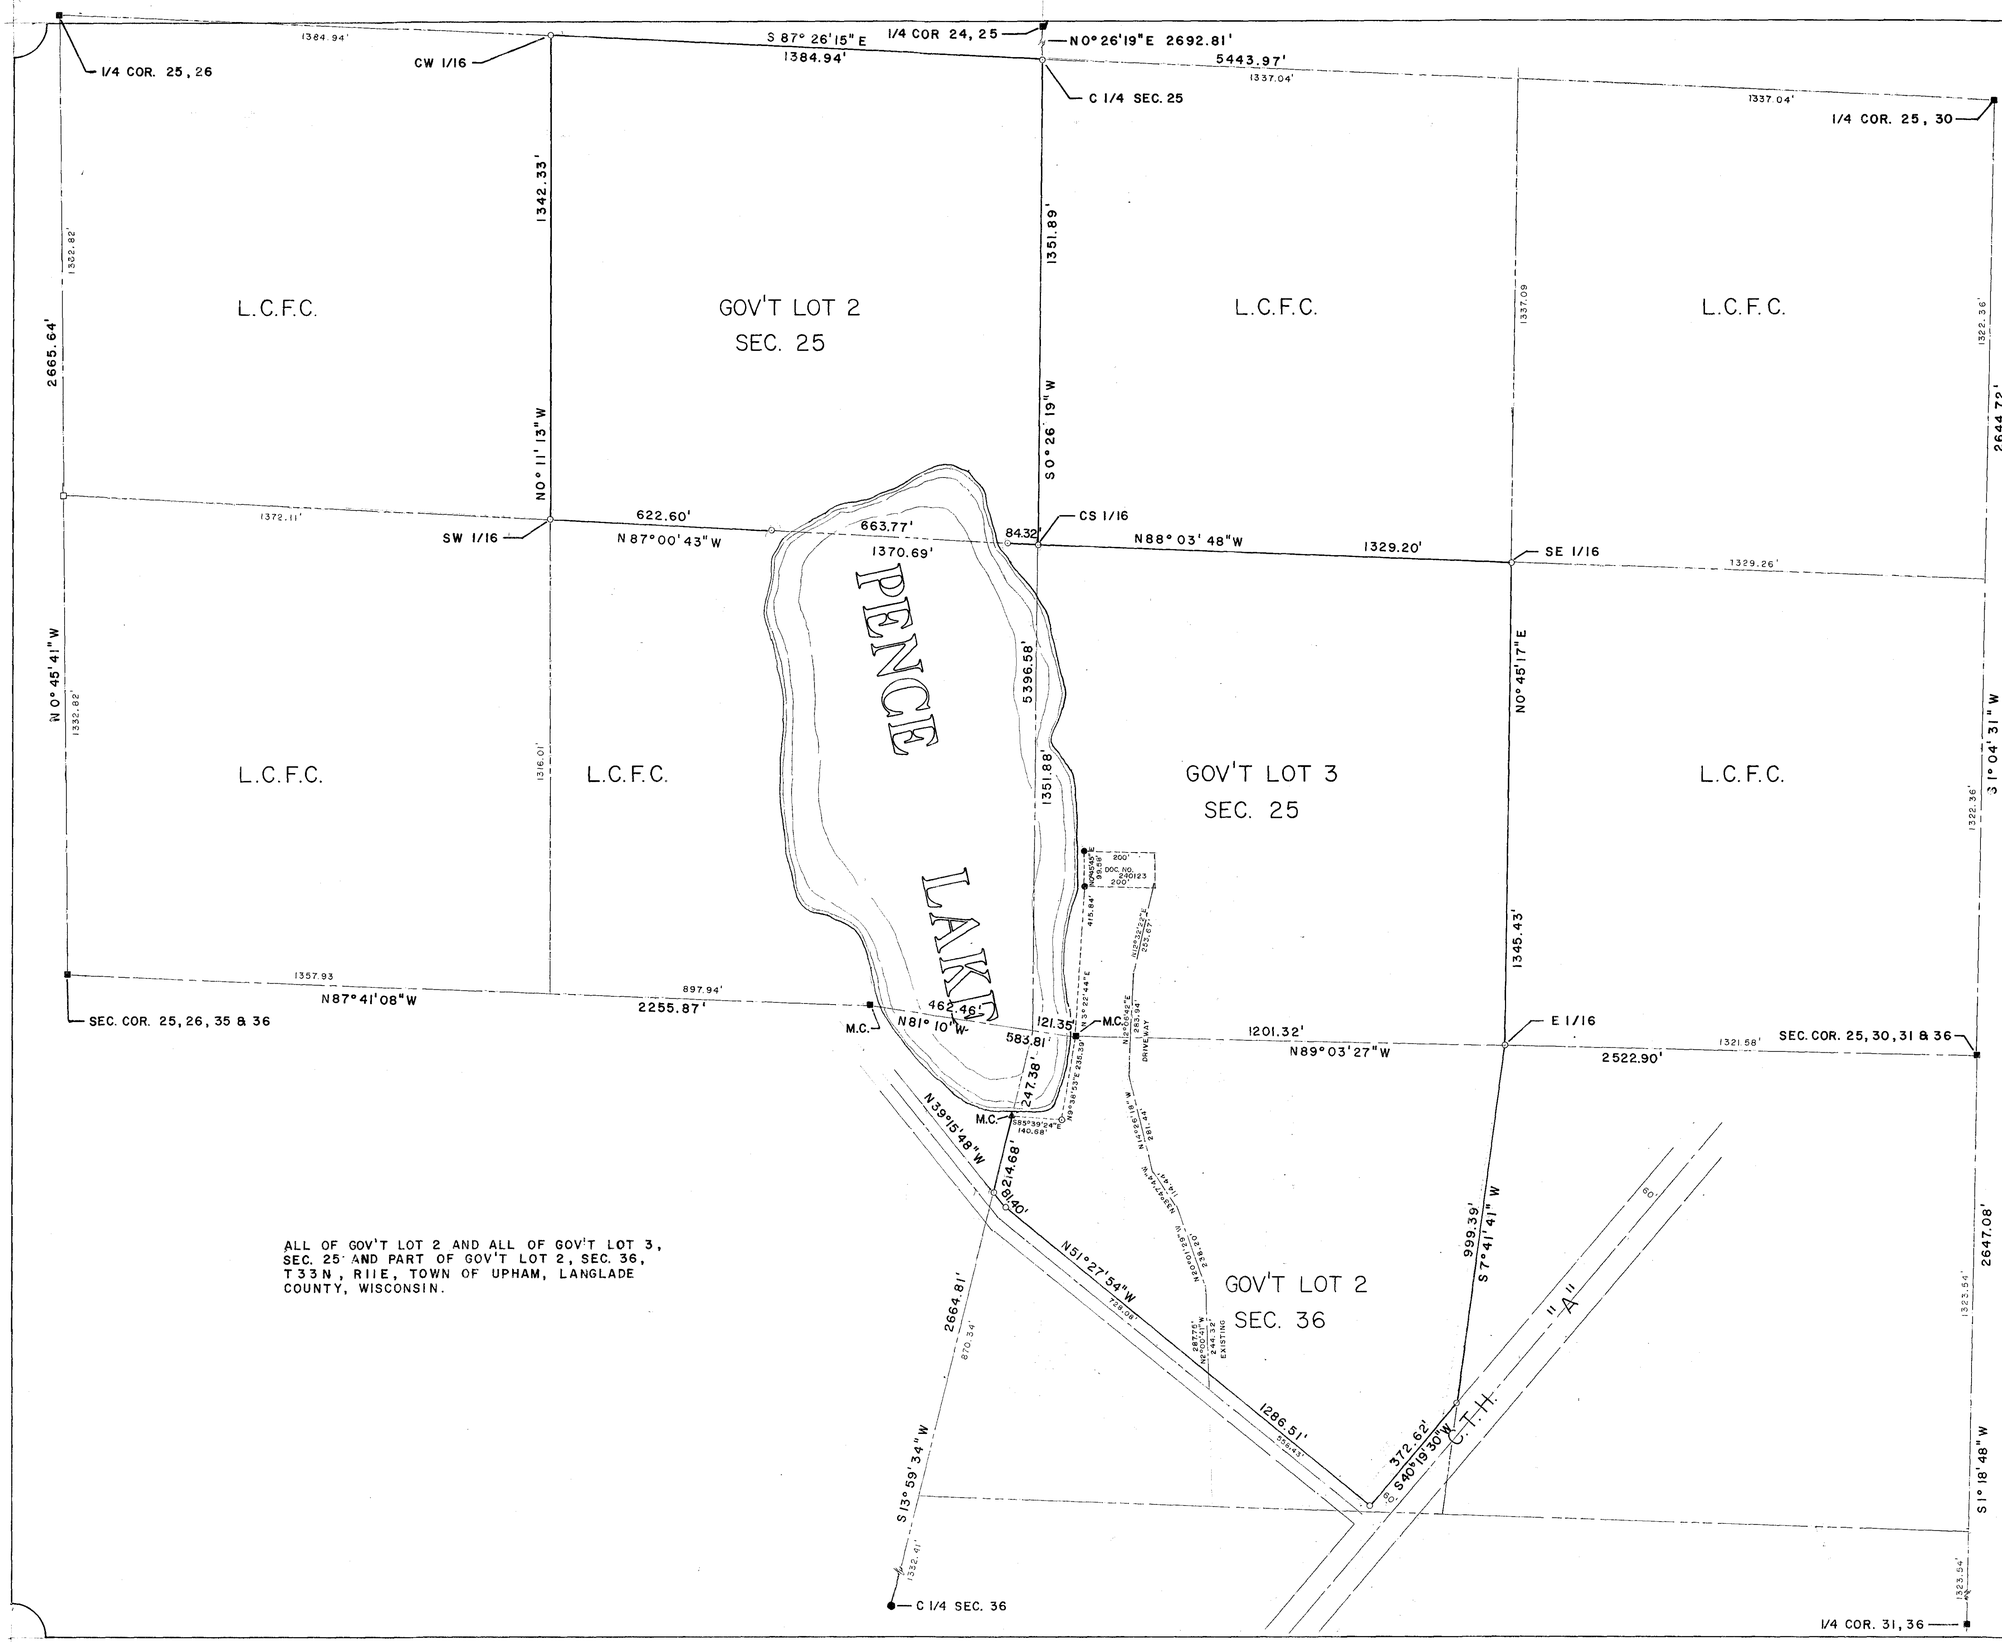

ALL OF GOV'T LOT 2 AND ALL OF GOV'T LOT 3, SEC. 25 AND PART OF GOV'T LOT 2, SEC. 36, T33N, R11E, TOWN OF UPHAM, LANGLADE COUNTY, WISCONSIN.

SCALE: 1" = 200'
■ = BRASS CAPPED MONUMENT FOUND
● = CONCRETE MONUMENT FOUND
▲ = 2" IRON PIPE WITH BRASS CAP FOUND
● = IRON PIPE FOUND
□ = COUNTY ALU. MONUMENT SET
○ = IRON PIPE SET.
L.C.F.C. = LANGLADE COUNTY FOREST CROP

RECORD # 40434
LANGLADE COUNTY SURVEYORS OFFICE
DATE FILED: 3/30/88 BY: D. Tullis

THOMAS R. ARNOTT
REGISTERED LAND SURVEYOR
P.O. BOX 84
LAONA, WIS. 54541

MAP OF SURVEY
RICHARD GUNDERSON

SCALE: 1" = 200'	DATE: 10 NOV. 1987