COUNTY AND HIGHWAY	ROUTE AND SECTION	CLASS AND AGREEMENT		FEDERAL DIVISION OFFICE	SHEET NUMBER	TOTAL SHEETS
		STATE	FEDERAL			
34-6	715-0		11-1	4	4.0	

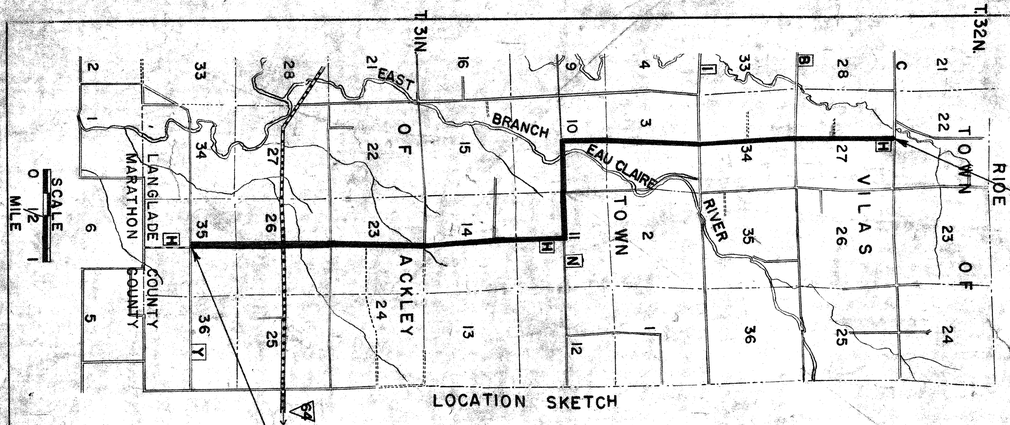

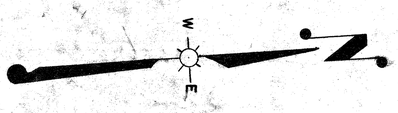

FRONT TOWN

STA. 0+00 BEGINNING OF RELOCATION ORDER PROJ. S 0715(1)

STA. 446+93 END OF RELOCATION ORDER PROJ. S 0715 (1)

ANTIGO 1 MI.

C.T.H. "Y"

SE-NW
WALTER HARTMAN
VOL. 261 P. 231
(3)

NE-NW
VOL. 232 P. 11
(3)

SE-SW
(1)

SLOPE EASEMENT

POINT "A" 32+00

POINT "B" 34+00

P.I. 38+76

NE-SW
CHARLES A. ZAVEROUSKY
VOL. 258 P. 269 & P. 270
(1)

ANTON ZAVEROUSKY
VOL. 258 P. 187
(1)

C.S.T.H. 64

P.I. ± 50+70

P.I. ± 49+60

P.I. ± 49+39

DONALD T. LEINDECKER
VOL. 267 P. 103
(4)

P.I. 3+70

P.I. 12+76

P.I. 25+61.9
Δ 2°-06' W.

P.I. 52+04.3
Δ 0°3 E

T31N R10E CTR 35 SEC

T31N R10E CTR 26 SEC

N39°00'W(MAG)

N56°06'W(MAG)

VICTOR SYLVESTER
VOL. 232 P. 549

SW-NE
CHARLES A. ZAVEROUSKY
VOL. 278 P. 295
(1)

NW-NE
JOHN BAHR
VOL. 208 P. 376
(2)

SW-SE
JOHN BAHR
VOL. 183 P. 193
(7)

NW-SE
(7)

ACKLEY

RECORD # 40414
LANGLADE COUNTY SURVEYORS OFFICE
DATE FILED: 4/2/09 BY D TLASY

CO. FILE

NOTE: ACQUIRE EASEMENTS FOR HIGHWAY PURPOSES EXCEPT AS OTHERWSE NOTED

PAR. NO.	OWNER	ADDRESS	DESCRIPTION	INTEREST REQUIRED	ACRES REQ'D	ALSO SHEET	PAR. NO.
1	CHARLES A. ZAVEROUSKY & JOYCE (HW)	ANTIGO RFD # 2 WIS.	SW-NE, SEC. 35, T31N, R10E & SE-SW, PT. NE-SW, SEC. 26 T31N, R10E		1.47		1
2	JOHN BAHR & FRANCES (HW)	" " "	NW-NE, SEC. 35, T31N, R10E		0.44		2
3	WALTER HARTMAN & MARY (HW)	" RFD # 3 "	PT. SE-NW & NE-NW, SEC. 35, T31N, R10E		0.96		3
4	DONALD T. LEINDECKER & DORTHY (HW)	" " "	PT. SE-NW " "		0.15		4
7	JOHN BAHR	" " "	SW-SE, PT. NW-SE, SEC. 26, T31N, R10E		0.80	4.1	7

STATE HIGHWAY COMMISSION OF WISCONSIN
PLAT OF RIGHT OF WAY REQUIRED
PROJECT S0715 (1)
C.T.H. "Y" — C.T.H. "C" ROAD
C.T.H. "H" LANGLADE COUNTY

SCALE 0 200 400

REVISED APR. 20, 1960
REVISED SEPT. 8, 1959
REVISED MAY 11, 1959
DATED APRIL 17, 1959

LENGTH - 8.465 MILES

COUNTY AND HIGHWAY	ROUTE AND SECTION	CLASS AND AGREEMENT		FEDERAL DIVISION OFFICE	SHEET NUMBER	TOTAL SHEETS
		STATE	FEDERAL			
34.6	715.0		11.1	4	4.1	

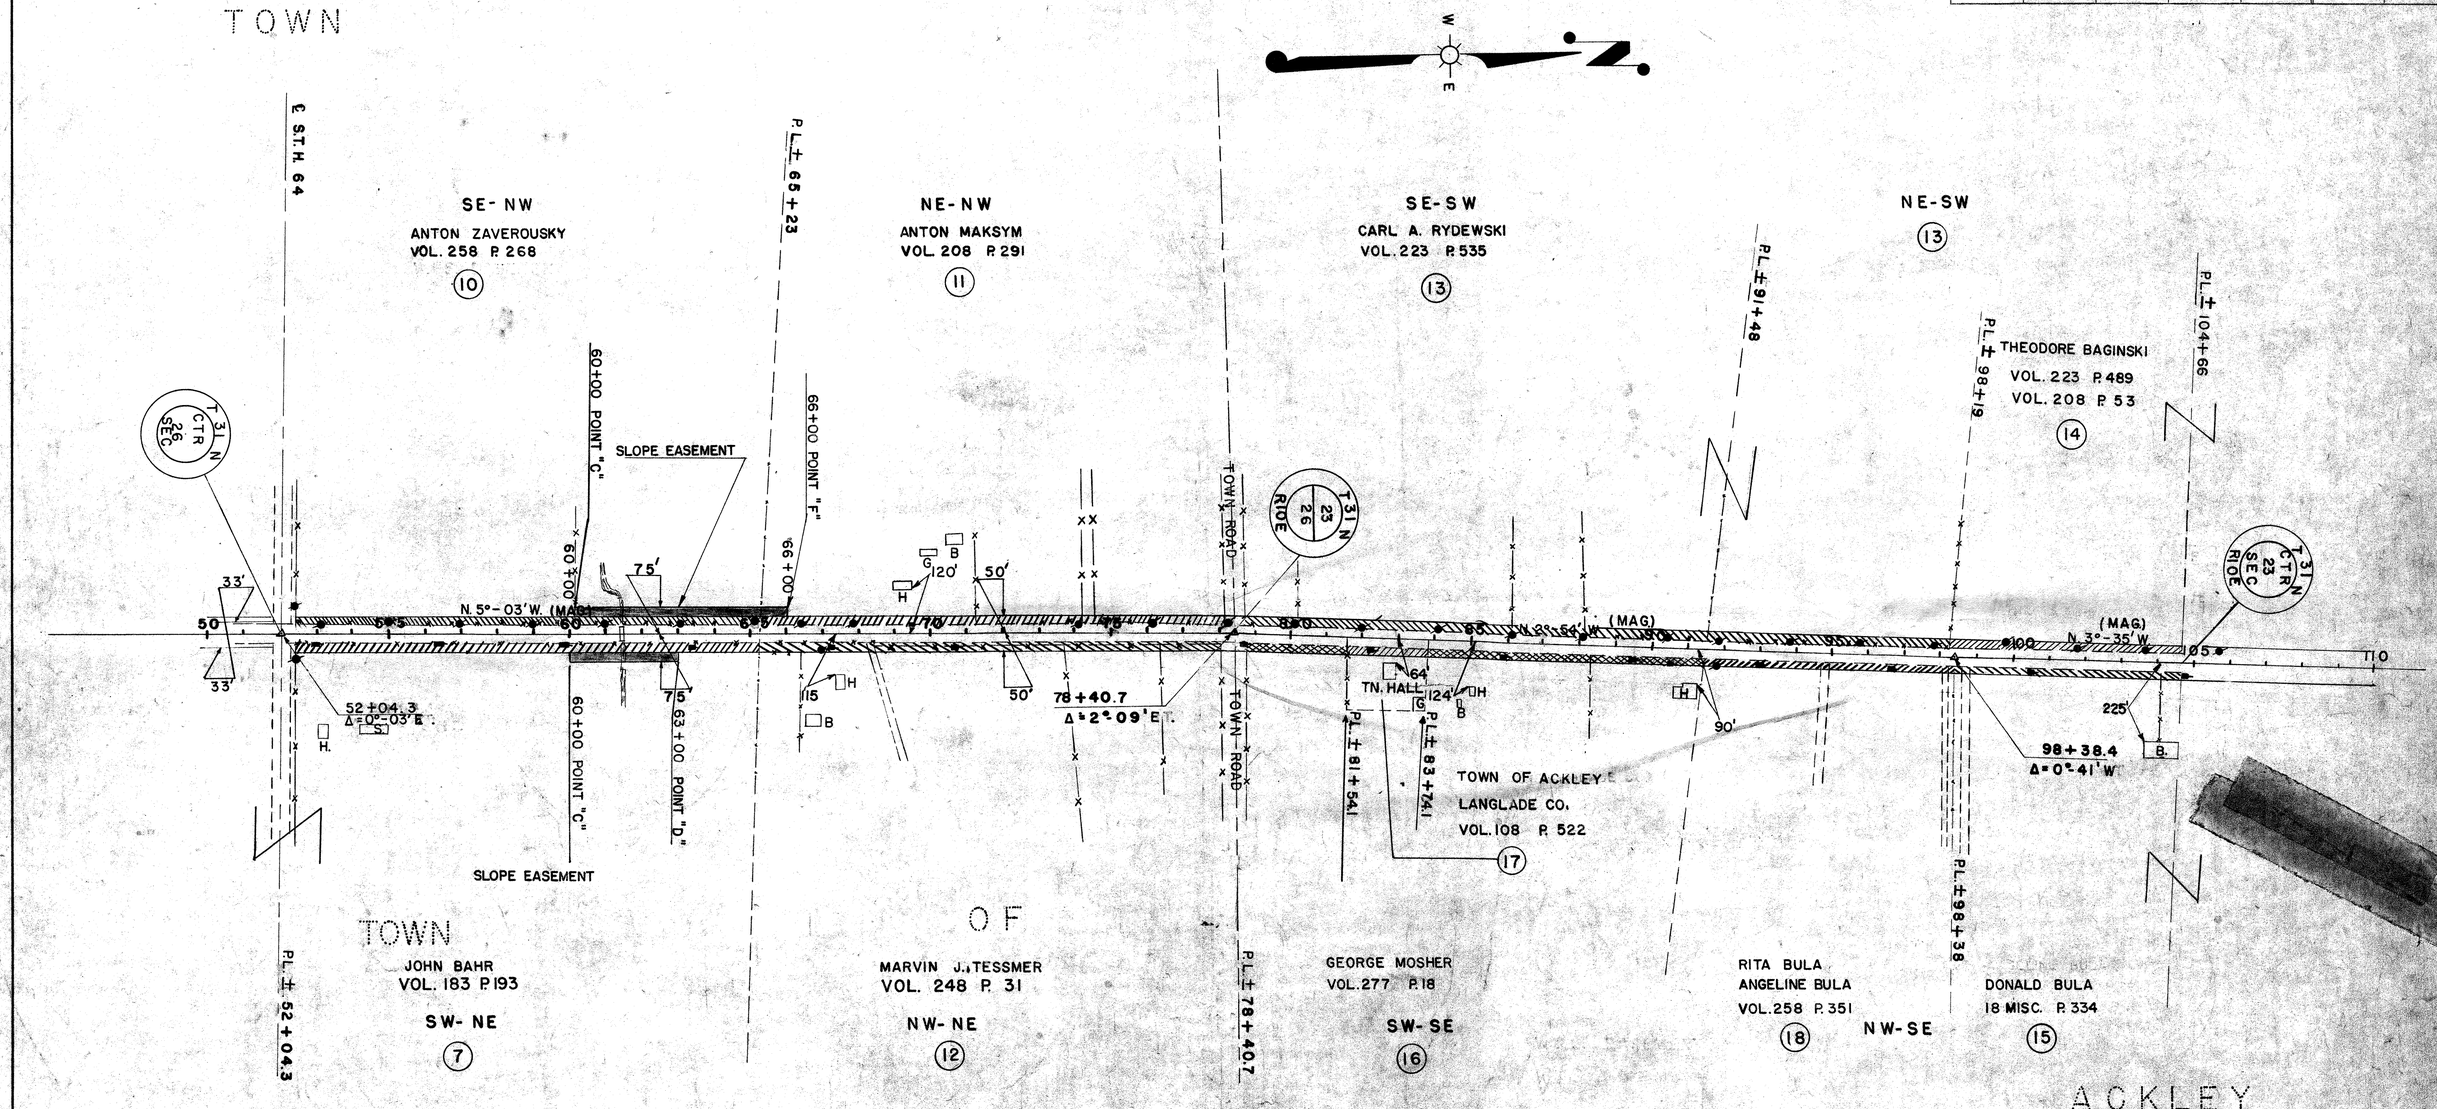

NOTE: ACQUIRE EASEMENTS FOR HIGHWAY PURPOSES EXCEPT AS OTHERWISE NOTED

PAR. NO.	OWNER	ADDRESS	DESCRIPTION	INTEREST REQUIRED	ACRES REQ'D	ALSO SHEET	PAR. NO.
10	ANTON ZAVEROUSKY & MARY (H.W.)	ANTIGO R.F.D. #2 WIS.	SE-NW SEC. 26, T 31 N., R 10 E		0.86		10
11	ANTON MAKSYM & FRANCES (H.W.)	" " "	NE-NW " " " "		0.86		11
7	JOHN BAHR	" " "	SW-NE " " " "		0.62		7
12	MARVIN J. TESSMER & GLORIA (H.W.)	" " "	NW-NE " " " "		0.62		12
13	CARL A. RYDEWSKI & FERN (H.W.)	" " "	SE-SW PT NE-SW SEC. 23 T 31 N., R 10 E		1.21		13
14	THEODORE BAGINSKI & KATHERINE (H.W.)	" " "	PT NE-SW SEC. 23, T 31 N., R 10 E		0.37	4.2	14
15	DONALD BULA & PHYLLIS (H.W.)	" " "	PT NW-SE " " " "		0.36	4.2	15
16	GEORGE MOSHER & FRANCES (H.W.)	" " "	PT. SW-SE " " " "		0.55		16
17	TOWN OF ACKLEY, LANGLADE CO.	" " "	PT SW-SE " " " "		0.13		17
18	RITA BULA & ANGELINE BULA	" " "	PT NW-SE " " " "		0.36		18

STATE HIGHWAY COMMISSION OF WISCONSIN

PLAT OF RIGHT OF WAY REQUIRED

PROJECT S 0715 (1)

C.T.H. "Y" — C.T.H. "C" ROAD

C.T.H. "H" LANGLADE COUNTY

SCALE 0 200 400

LENGTH 8.465 MILES

REVISED APR. 20, 1960
REVISED SEPT. 8, 1959
REVISED MAY 11, 1959
DATED APRIL 17, 1959

COUNTY AND HIGHWAY	ROUTE AND SECTION	CLASS AND AGREEMENT STATE	CLASS AND AGREEMENT FEDERAL	FEDERAL DIVISION OFFICE	SHEET NUMBER	TOTAL SHEETS
34.6	715.0		11.1	4	4.2	

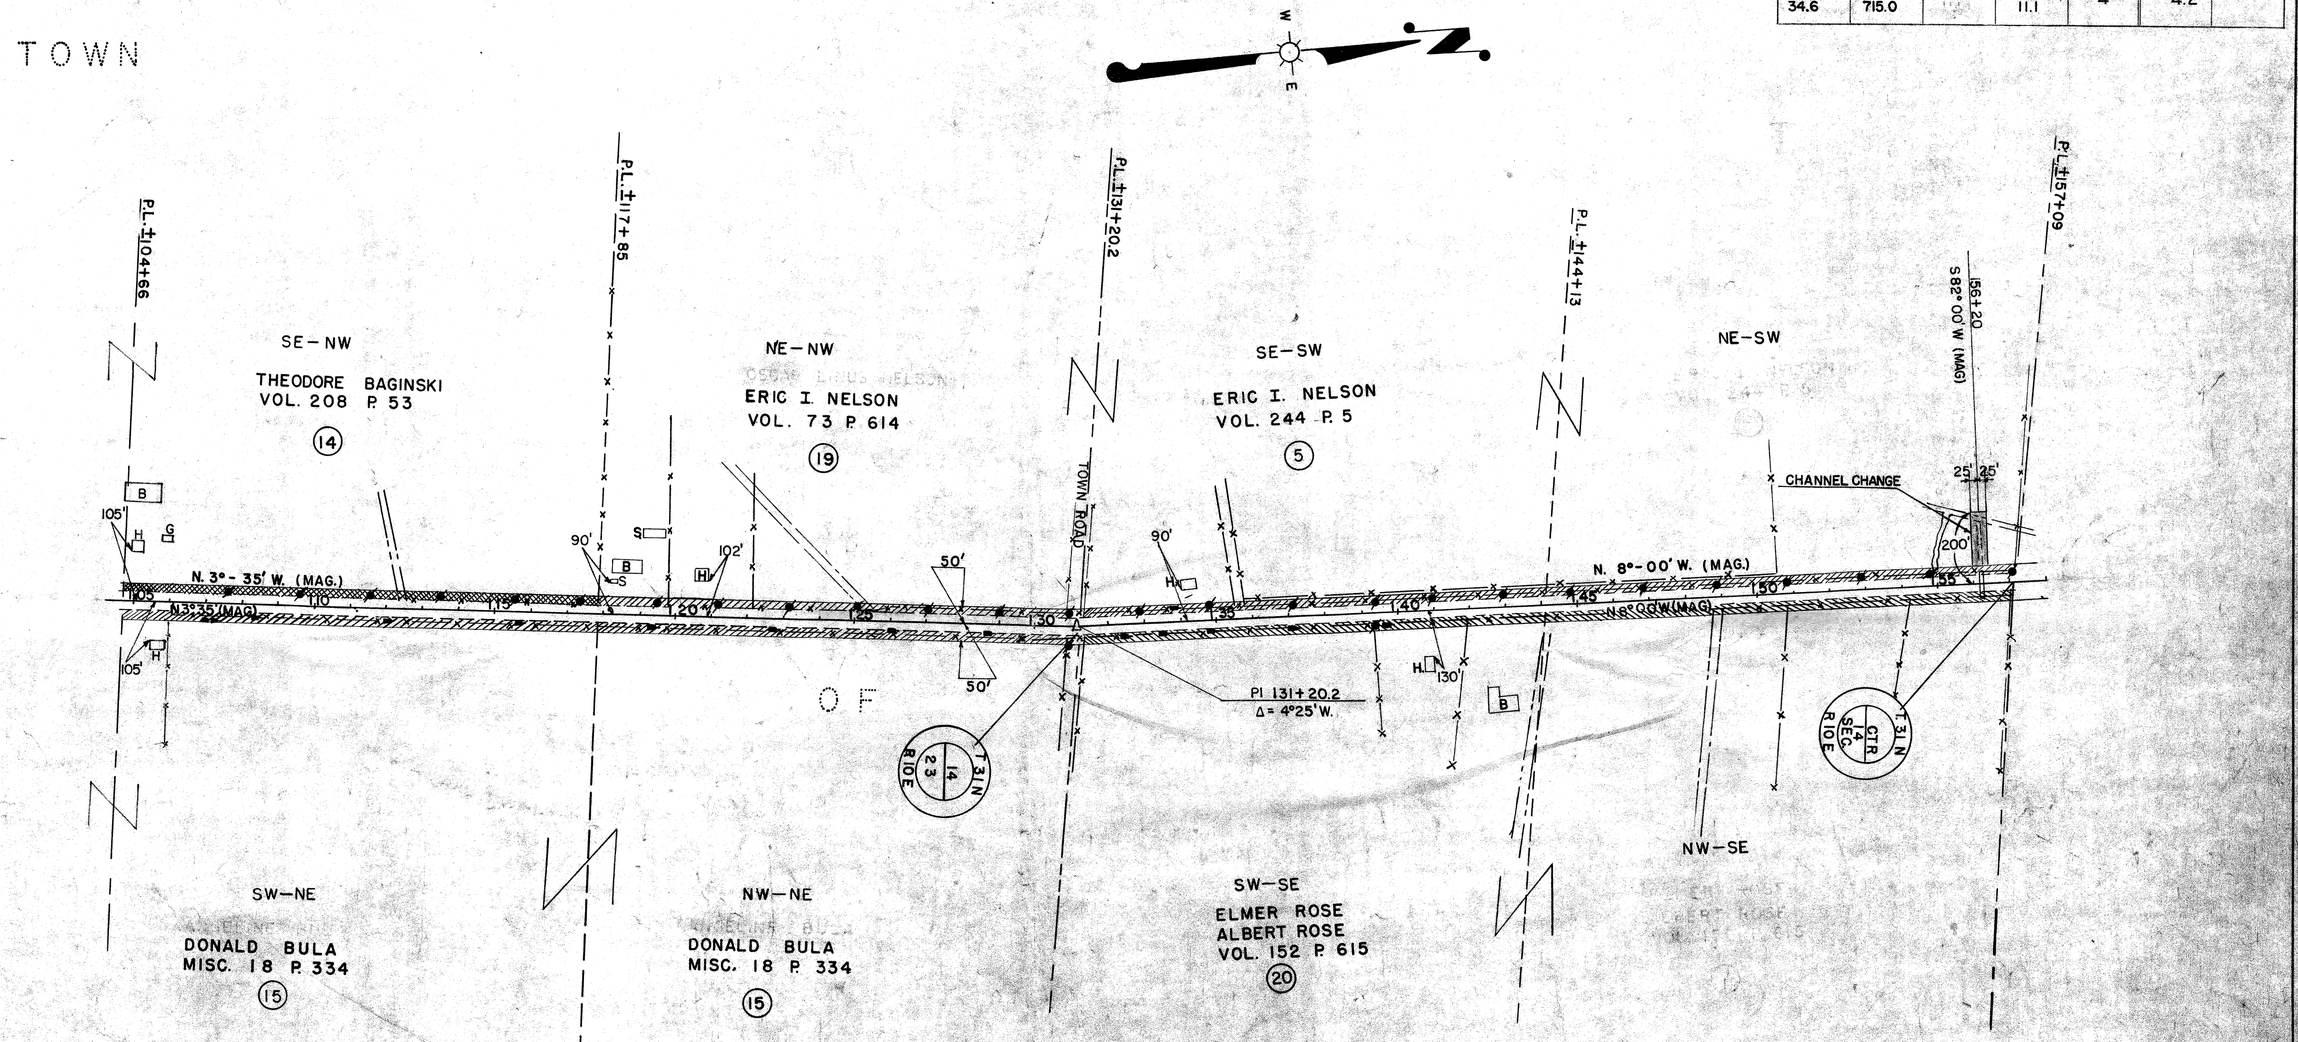

NOTE: ACQUIRE EASEMENTS FOR HIGHWAY PURPOSES EXCEPT AS OTHERWSE NOTED

PAR. NO.	OWNER	ADDRESS	DESCRIPTION	INTEREST REQUIRED	ACRES REQ'D	ALSO SHEET	PAR. NO.
14	THEODORE R. BAGINSKI & KATHERINE (HW)	ANTIGO R.F.D. #2 WIS.	SE—NW SEC. 23, T 31N, R 10E		0.76	4.1	14
15	DONALD BULA & PHYLLIS (HW)	" " "	WEST HALF NE 1/4 SEC. 23, T 31N, R 10 E.		1.51	4.1	15
19	ERIC T. NELSON & EMILY JANE (H W)	" " "	NE —NW SEC. 23 T 31N R 10E		0.75		19
20	ELMER ROSE & ALBERT ROSE	" " "	WEST HALF SE 1/4 SEC. 14, T 31N, R 10 E		1.48		20
5	ERIC I NELSON & JANE (HW)	" " "	E 1/2 SW 1/4 " " "		1.47		5

STATE HIGHWAY COMMISSION OF WISCONSIN

PLAT OF RIGHT OF WAY REQUIRED

PROJECT S 0715 (1)

C.T.H. "Y" - C.T.H. "C" ROAD

C.T.H. "H" LANGLADE COUNTY

SCALE 0 200 400

REVISED APR. 20, 1960
REVISED SEPT. 8, 1959
REVISED MAY 11, 1959

LENGTH 8.465 MILES

DATED APRIL 17, 1959

COUNTY AND HIGHWAY	ROUTE AND SECTION	CLASS AND AGREEMENT		FEDERAL DIVISION OFFICE	SHEET NUMBER	TOTAL SHEETS
		STATE	FEDERAL			
34.6	715.0		11.1	4	4,3	

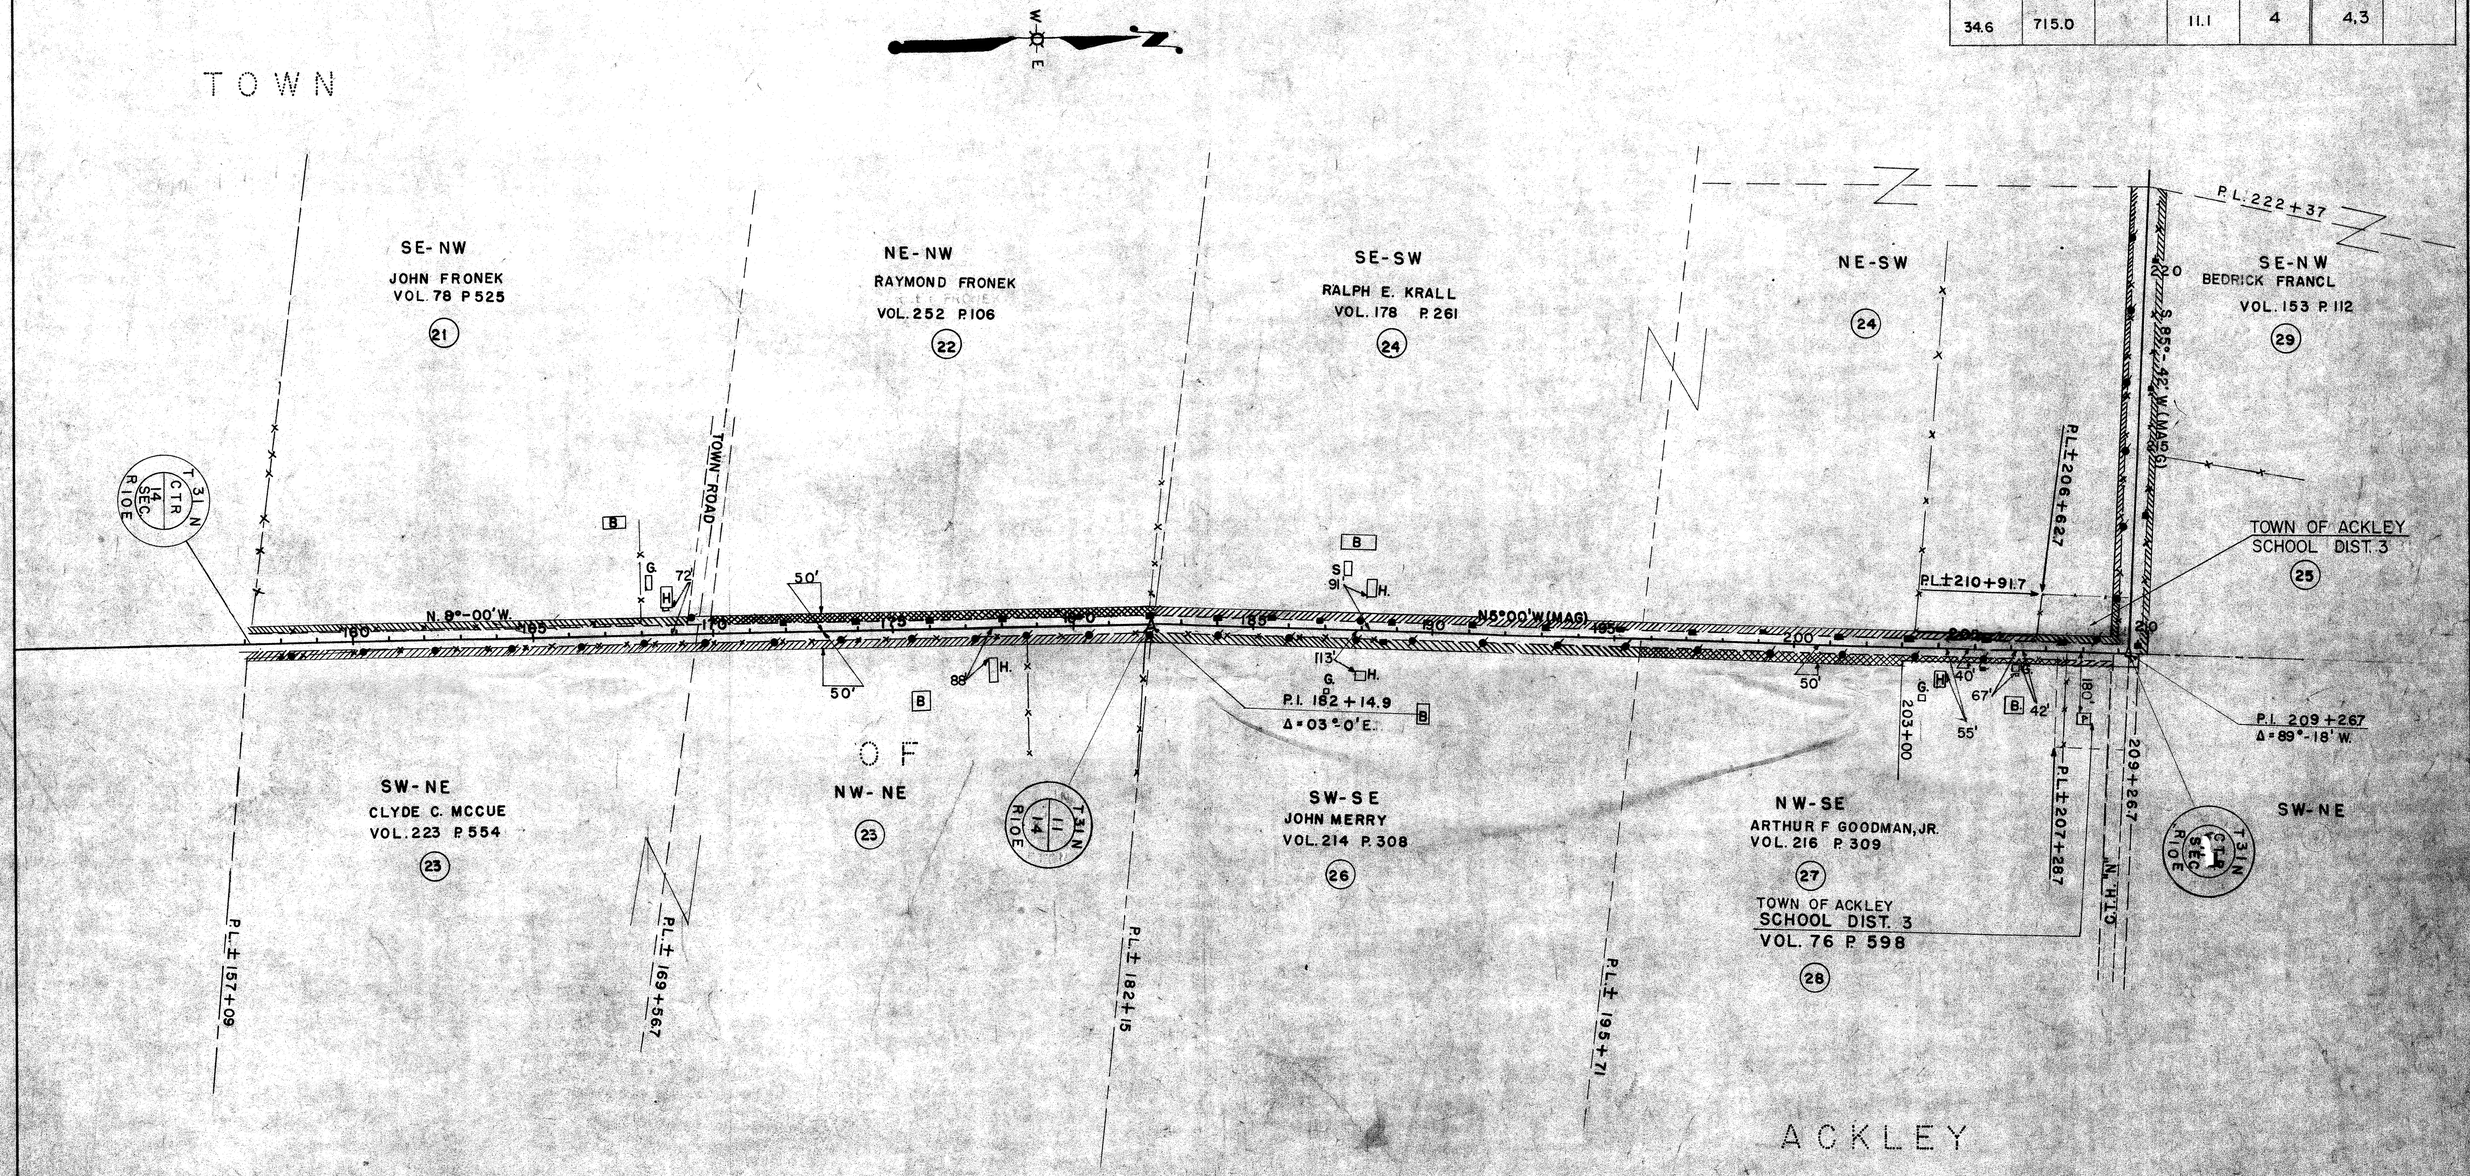

NOTE: ACQUIRE EASEMENTS FOR HIGHWAY PURPOSES EXCEPT AS OTHERWISE NOTED

PAR. NO.	OWNER	ADDRESS			DESCRIPTION	INTEREST REQUIRED	ACRES REQ'D	ALSO SHEET	PAR. NO.
		ANTIGO	RFD # 2	WIS.					
21	JOHN FRONEK	"	"	"	SE-NW SEC. 14 T31N R10E		0.70		21
22	RAYMOND FRONEK & CARLEY (HW)	"	"	"	NE-NW " " "		0.71		22
23	CLYDE C. MC CUE	"	"	"	WEST HALF NE 1/4 SEC. 14, T31N, R10E		1.44		23
24	RALPH E. KRALL & MARGARET (HW)	"	"	"	SE-SW PT. NE-SW SEC. 11 T31N R10E		2.06	4.4	24
25	SCHOOL DIST. 3 TOWN OF ACKLEY	"	"	"	PT. NE-SW " " " "		0.20		25
26	JOHN MERRY & LORRAINE G. (HW)	"	"	"	SW-SE " " " "		0.78		26
27	ARTHUR F. GOODMAN JR. & ANNA (HW)	"	"	"	PT NW-SE " " " "		0.56		27
28	SCHOOL DISTRICT # 3 TOWN OF ACKLEY	"	"	"	PT NW-SE " " " "		0.06		28
29	BEDRICK FRANCL & ANTONIA (HW)	"	"	"	SE-NW " " " "		0.75	4.4	29

STATE HIGHWAY COMMISSION OF WISCONSIN

PLAT OF RIGHT OF WAY REQUIRED

PROJECT S 0715(1)

C.T.H. "Y" C.T.H. "C" ROAD

C.T.H. "H" LANGLADE COUNTY

SCALE 0 200 400

LENGTH 8.465 MILES

REVISED APR. 20, 1960
REVISED SEPT. 6, 1959
REVISED MAY 11, 1959
DATED APRIL 17, 1959

COUNTY AND HIGHWAY	ROUTE AND SECTION	CLASS AND AGREEMENT		FEDERAL DIVISION OFFICE	SHEET NUMBER	TOTAL SHEETS
		STATE	FEDERAL			
34.6	715.0		11.1	4	4.4	

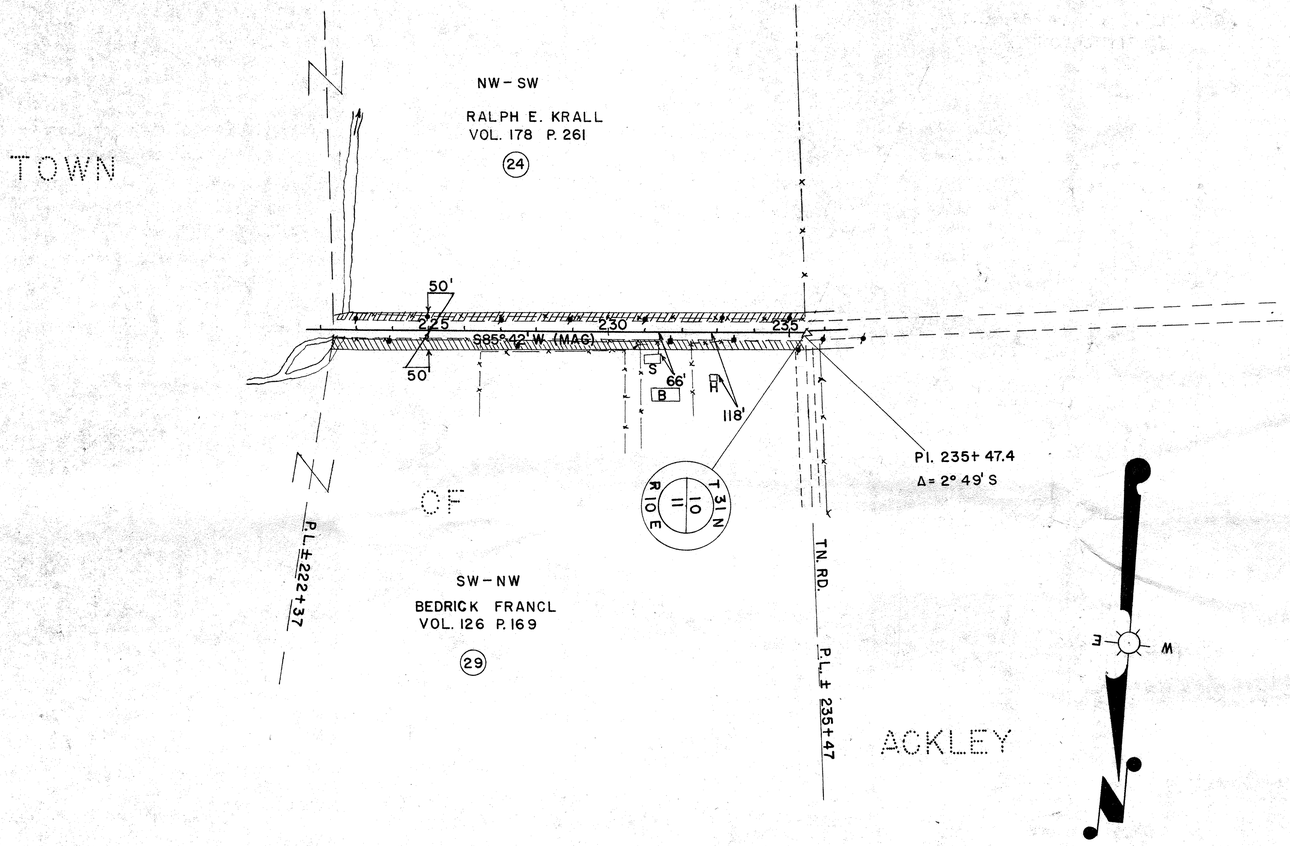

NOTE: ACQUIRE EASEMENTS FOR HIGHWAY PURPOSES EXCEPT AS OTHERWISE NOTED.

PAR. NO.	OWNER	ADDRESS			DESCRIPTION	INTEREST REQUIRED	ACRES REQ'D	ALSO SHEET	PAR. NO.
24	RALPH E. KRALL & MARGARET (HW)	ANTIGO	RFD # 2	WIS.	NW - SW SEC 11 T 31 N R 10 E		0.75	4.3	24
29	BEDRICK FRANCL & ANTONIE (HW)	"	"	"	SW - NW SEC 11 T 31 N R 10 E		0.74	4.3	29

STATE HIGHWAY COMMISSION OF WISCONSIN

PLAT OF RIGHT OF WAY REQUIRED

PROJECT S 0715(1)

C.T.H. "Y" C.T.H. "G" ROAD

C.T.H. "H" LANGLADE COUNTY

I.B.M. NOTES

SCALE 0 200 400 FT.

REVISED APR. 20, 1960
REVISED SEPT. 8, 1959
REVISED MAY 11, 1959
DATED APRIL 17, 1959

LENGTH = 8.465 MILES

FORM NO. 121—500—5-19-58

COUNTY AND HIGHWAY	ROUTE AND SECTION	CLASS AND AGREEMENT		FEDERAL DIVISION OFFICE	SHEET NUMBER	TOTAL SHEETS
		STATE	FEDERAL			
34.6	715.0		11.1	4	4.5	

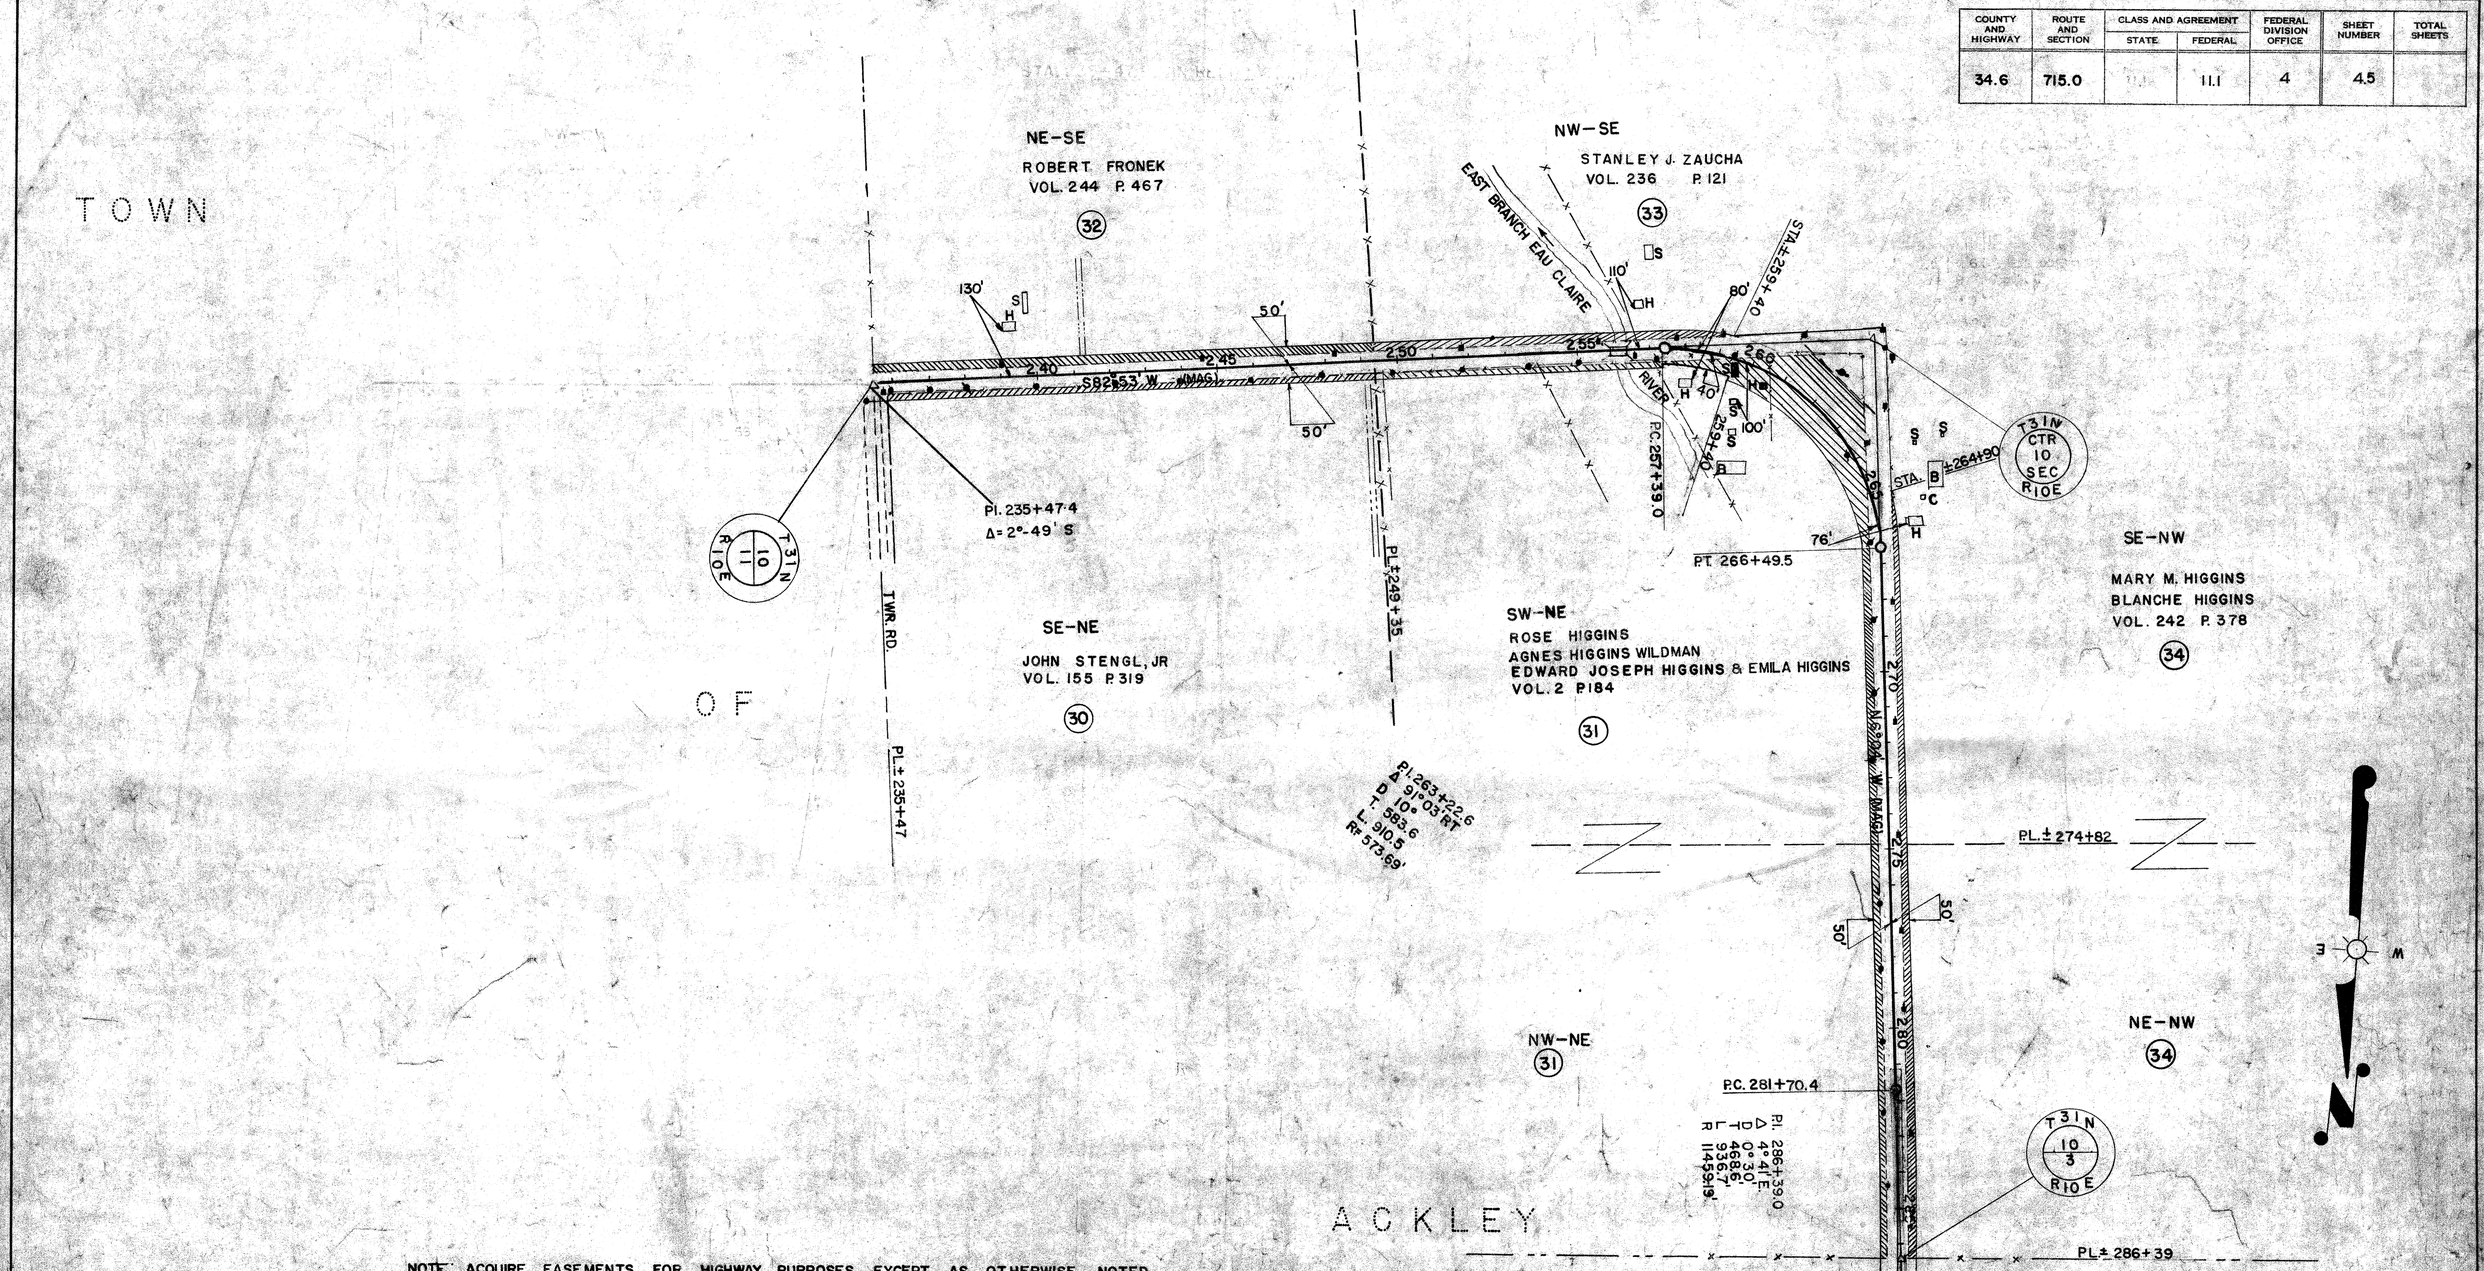

NOTE: ACQUIRE EASEMENTS FOR HIGHWAY PURPOSES EXCEPT AS OTHERWISE NOTED

PAR. NO.	OWNER	ADDRESS			DESCRIPTION	INTEREST REQUIRED	ACRES REQ'D	ALSO SHEET	PAR. NO.
30	JOHN STENGL JR. & BESSIE (H W)	ANTIGO	R.F.D. NO. 2	WIS.	SE – NE SEC. 10 T31N R10E		0.53		30
31	ROSE, AGNES HIGGINS WILDMAN, EDWARD J. & EMILA HIGGINS	"	"	"	PT. SW-NE, NW-NE SEC. 10 T31N R10E		3.00		31
32	ROBERT FRONEK & LILLIAN (H W)	"	"	"	NE – SE SEC. 10 " "		0.54		32
33	STANLEY J. ZAUCHA & ELEANOR (H W)	"	"	"	NW – SE " " "		0.35		33
34	MARY M. & BLANCHE HIGGINS	"	"	"	EAST HALF NW 1/4 SEC. 10, T31N, R10E		0.71		34

STATE HIGHWAY COMMISSION OF WISCONSIN

PLAT OF RIGHT OF WAY REQUIRED

PROJECT S 0715(1)

C. T. H. "Y" C. T. H. "C" ROAD

C. T. H. "H" LANGLADE COUNTY

I.B.M NOTES

SCALE 0 200 400

REVISED APR. 20, 1960
REVISED SEPT. 8, 1959

LENGTH – 8.465 MILES DATED

COUNTY AND HIGHWAY	ROUTE AND SECTION	CLASS AND AGREEMENT		FEDERAL DIVISION OFFICE	SHEET NUMBER	TOTAL SHEETS
		STATE	FEDERAL			
34.6	715.0		11.1	4	4.6	

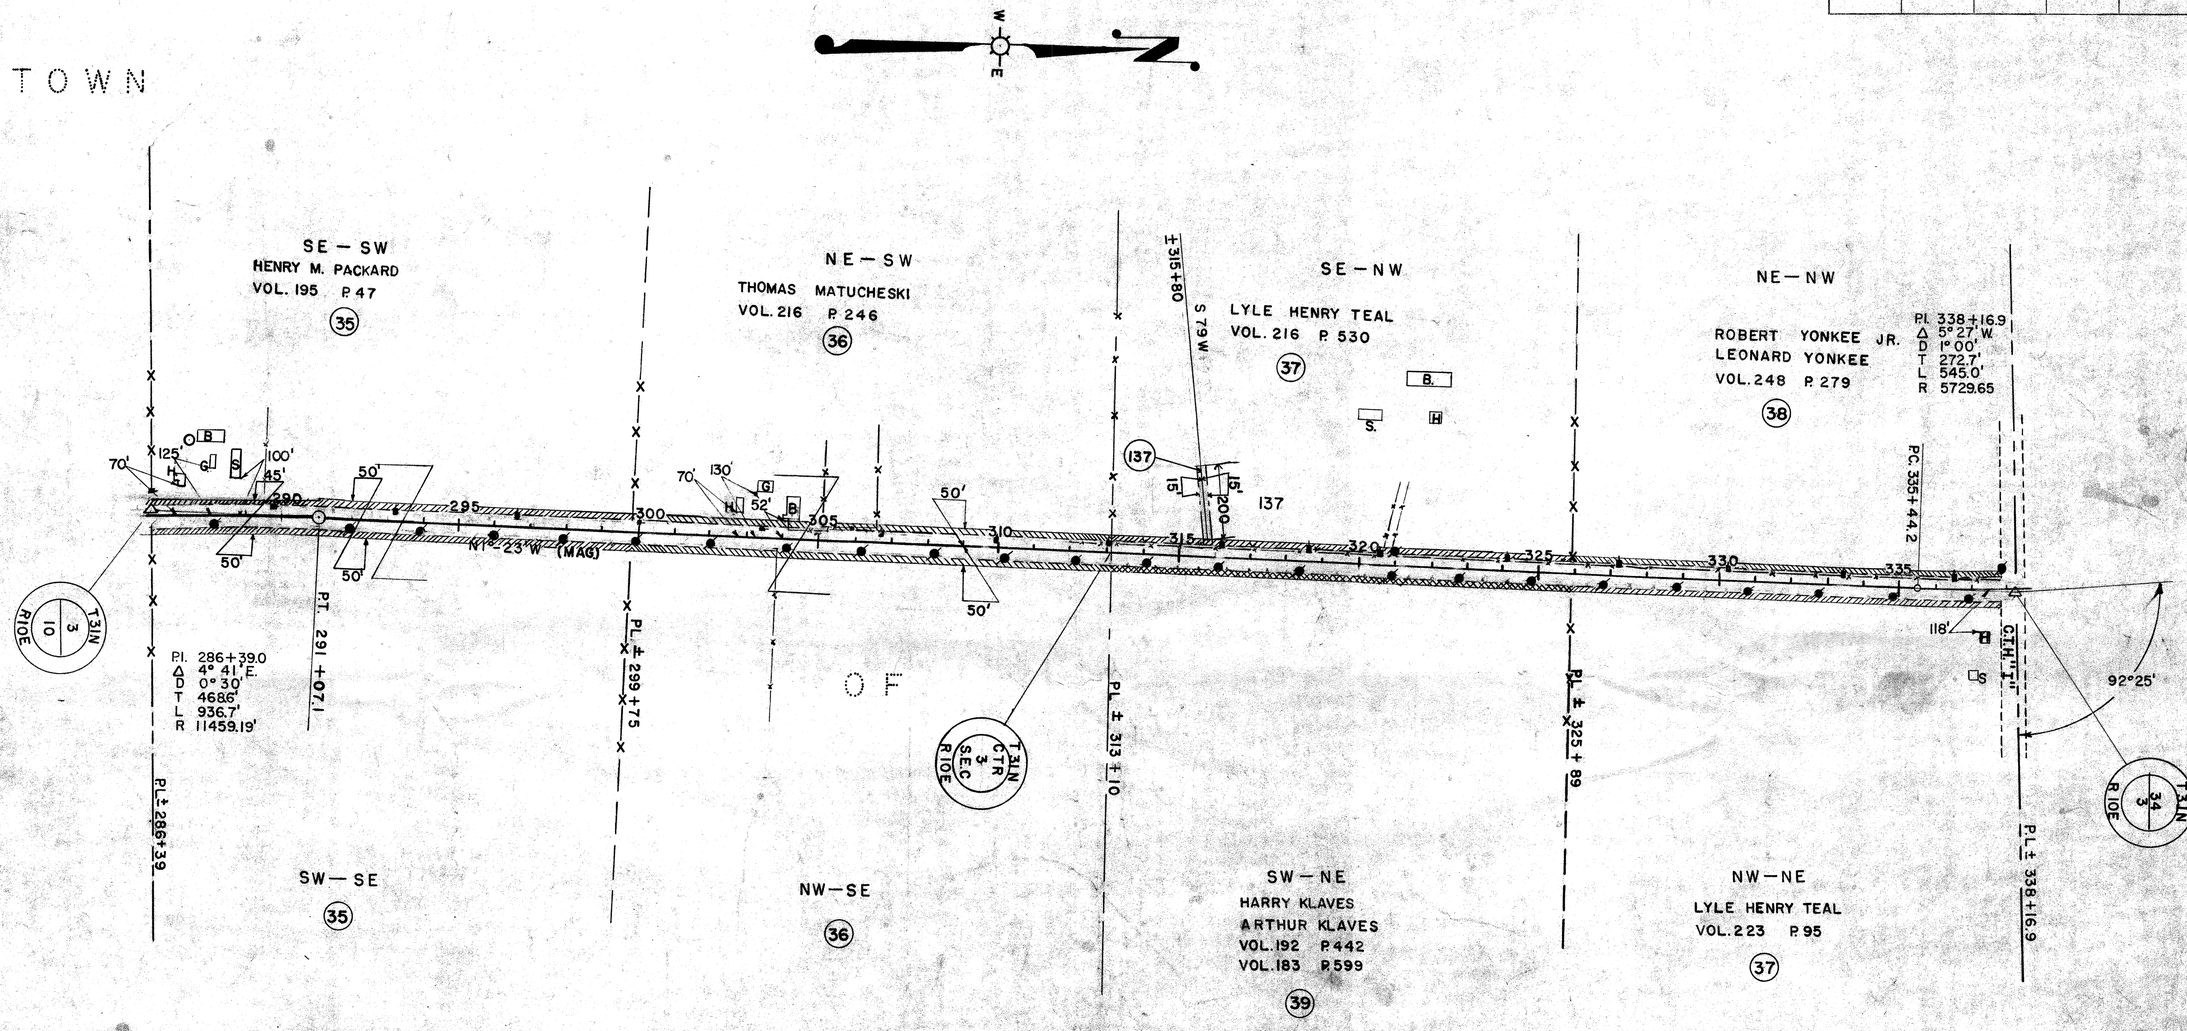

NOTE: ACQUIRE EASEMENTS FOR HIGHWAY PURPOSES EXCEPT AS OTHERWISE NOTED

PAR. NO.	OWNER	ADDRESS			DESCRIPTION	INTEREST REQUIRED	ACRES REQ'D.	ALSO SHEET	PAR. NO.
35	HENRY M. PACKARD & CHARLOTTE (HW)	ANTIGO	RFD #2	WIS	SE-SW, SW-SE, SEC. 3, T31N, R10E		1.00		35
36	THOMAS MATUCHESKI & LUCILLE (HW)	"	"	"	NE-SW, NW-SE, " " "		1.04		36
37	LYLE HENRY TEAL & MARY ANN (HW)	"	"	"	SE-NW, NW-NE " " "		0.95		37
38	ROBERT, RUDOLPH JR. & LEONARD YONKEE	"	"	"	NE-NW, " " " "		0.48	4.7	38
39	HARRY KLAVES & ANNA (HW) & ARTHUR KLAVES	"	"	"	SW-NE " " " "		0.50		39
137	LYLE HENRY TEAL & MARY ANN (HW)	"	"	"	SE-NW " " " "	L.H.E.			137

STATE HIGHWAY COMMISSION OF WISCONSIN

PLAT OF RIGHT OF WAY REQUIRED

PROJECT S 0715(1)

C.T.H. "Y" — C.T.H. "C" ROAD

C.T.H. "H" LANGLADE COUNTY

IBM NOTES

SCALE 0 200 400

REVISED APR. 20, 1960
REVISED SEPT. 8, 1959

LENGTH - 8.465 MILES

DATED

NO. 121—500—5-19-58