COUNTY AND HIGHWAY	ROUTE AND SECTION	CLASS AND AGREEMENT		FEDERAL DIVISION OFFICE	SHEET NUMBER	TOTAL SHEETS
		STATE	FEDERAL			
34.6	1184.0		11.2	4	4.0	

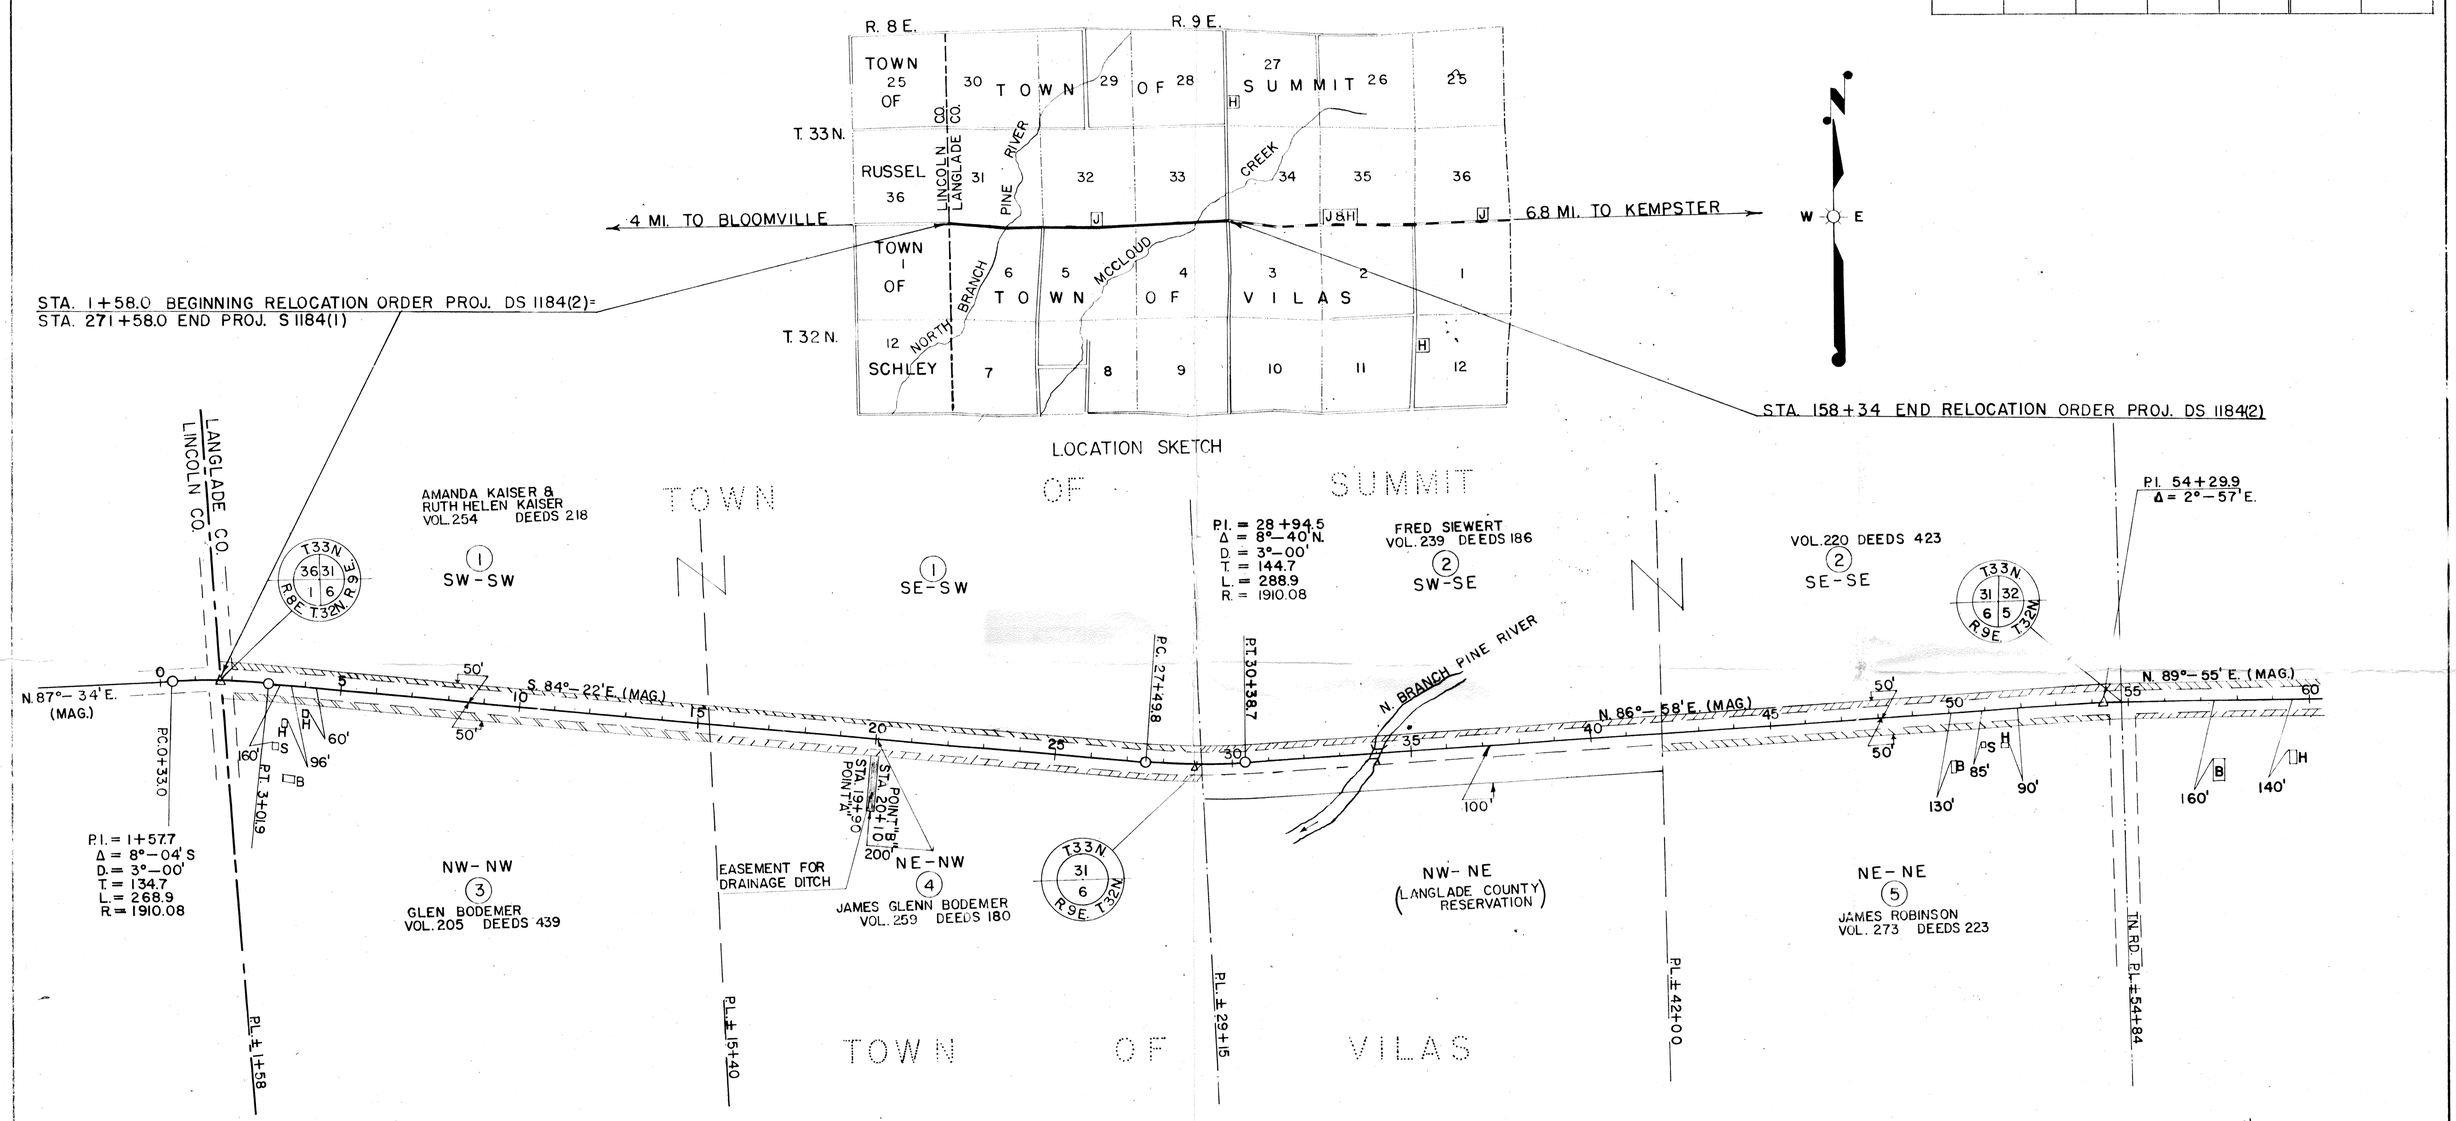

RECORD # 40480
LANGLADE COUNTY SURVEYORS OFFICE
DATE FILED: 5/11/10 BY: D. Tusty

NOTE: ACQUIRE EASEMENTS FOR HIGHWAY PURPOSES EXCEPT AS OTHERWISE NOTED

PAR. NO.	OWNER	ADDRESS	DESCRIPTION	INTEREST REQ'D.	ACRES REQ'D.	ALSO SHEET	PAR. NO.
1	AMANDA KAISER & RUTH HELEN KAISER (HER DAUGHTER)	50 WALNUT ST, BERRIEN SPRINGS, MICH.	SW-SW, SE-SW SEC. 31 T33N R9E		0.89		1
2	FRED SIEWERT & EVELYN (HW)	R.F.D. NO. 2 GLEASON, WIS.	SW-SE, SE-SE " " "		1.05		2
3	GLEN BODEMER & LEILA (HW)		NW-NW SEC. 6 T32N "		0.62		3
4	JAMES GLENN BODEMER & LEILA E. BODEMER		NE-NW " " "		0.63		4
5	JAMES ROBINSON & MARY (HW)		NE-NE " " "		0.46		5

STATE HIGHWAY COMMISSION OF WISCONSIN

PLAT OF RIGHT OF WAY REQUIRED

PROJECT DS 1184(2)

WEST CO. LINE — KEMPSTER ROAD

C. T. .H. "J" LANGLADE COUNTY

SCALE 0 200 400

LENGTH - 2.969 MILES

DATED AUGUST 7, 1958