COUNTY AND HIGHWAY	ROUTE AND SECTION	CLASS AND AGREEMENT		FEDERAL DIVISION OFFICE	SHEET NUMBER	TOTAL SHEETS
		STATE	FEDERAL			
34.6	1184.0		11.2	4	4.2	

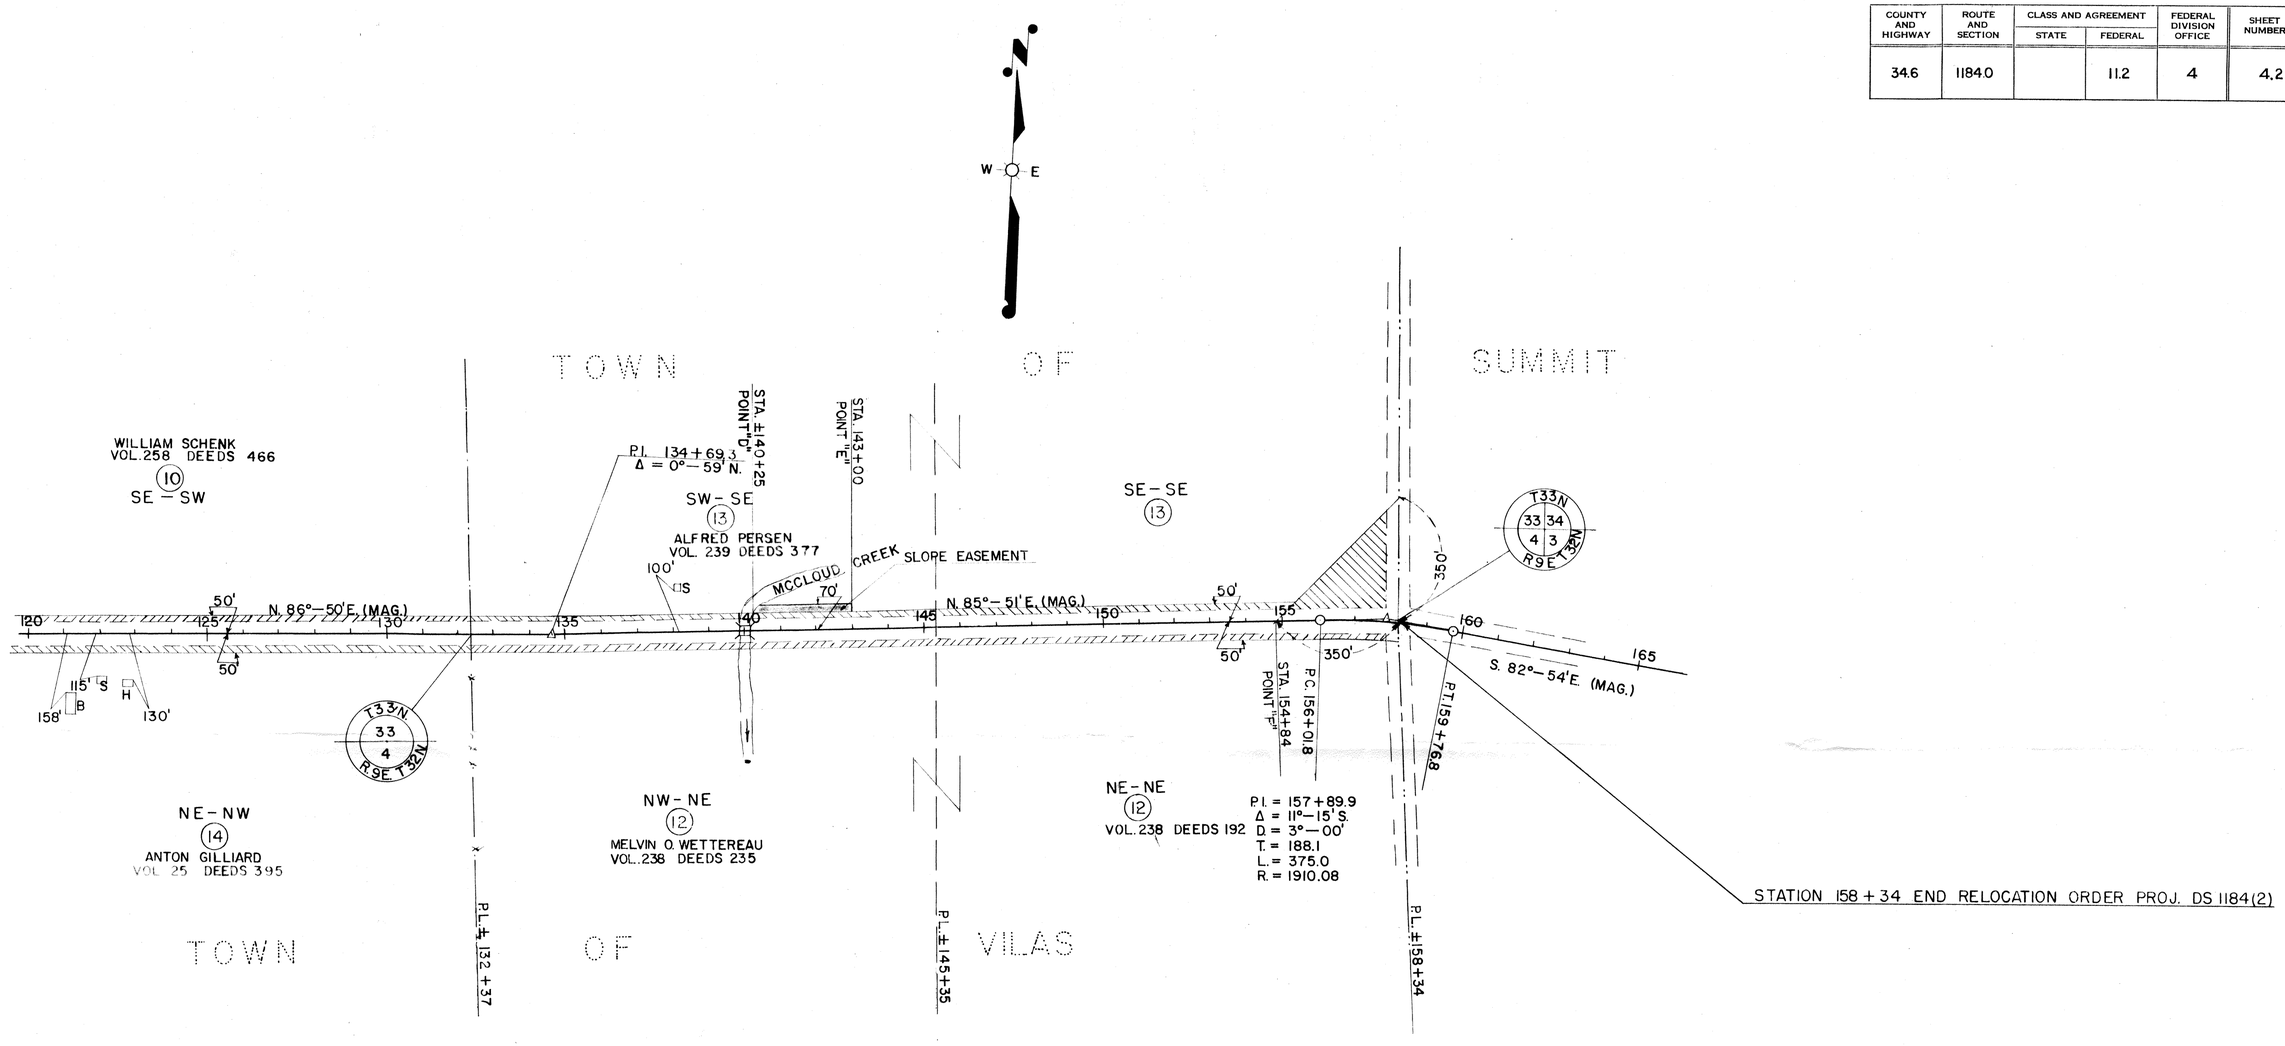

RECORD # 10482
LANGLADE COUNTY SURVEYORS OFFICE
DATE FILED: 5/11/10 BY: D. Tuesy

NOTE: ACQUIRE EASEMENTS FOR HIGHWAY PURPOSES EXCEPT AS OTHERWISE NOTED

PAR. NO.	OWNER	ADDRESS		DESCRIPTION		INTEREST REQ'D.	ACRES REQ'D.	ALSO SHEET	PAR. NO.
10	WILLIAM SCHENK		GLEASON, WIS.	SE-SW	SEC. 33, T33N., R9E.		0.47	4.1	10
13	ALFRED PERSEN	916 SUPERIOR ST.,	ANTIGO, "	SW-SE, SE-SE	" " "		1.79		13
14	ANTON GILLIARD & ELLEN (HW)			NE-NW	SEC. 4, T32N., "		0.56		14
12	MELVIN O. WETTEREAU		GLEASON, "	NW-NE, NE-NE	" " "		1.03	4.1	12

STATE HIGHWAY COMMISSION OF WISCONSIN

PLAT OF RIGHT OF WAY REQUIRED

PROJECT DS 1184(2)

WEST CO. LINE – KEMPSTER ROAD

C. T. .H. "J" LANGLADE COUNTY

SCALE 0 200 400

LENGTH 2.969 MILES

DATED AUGUST 7, 1958